CONTRACT NO. T2A12

F.A. RTE.	SECTION	COUNTY	TOTAL SHEETS	SHEET NO.
121	134RS-4	LOGAN	67	35
STA. 359+00.000		TO STA. 359+86.200		
FED. ROAD DIST. NO.	ILLINOIS	FED. AID PROJECT		

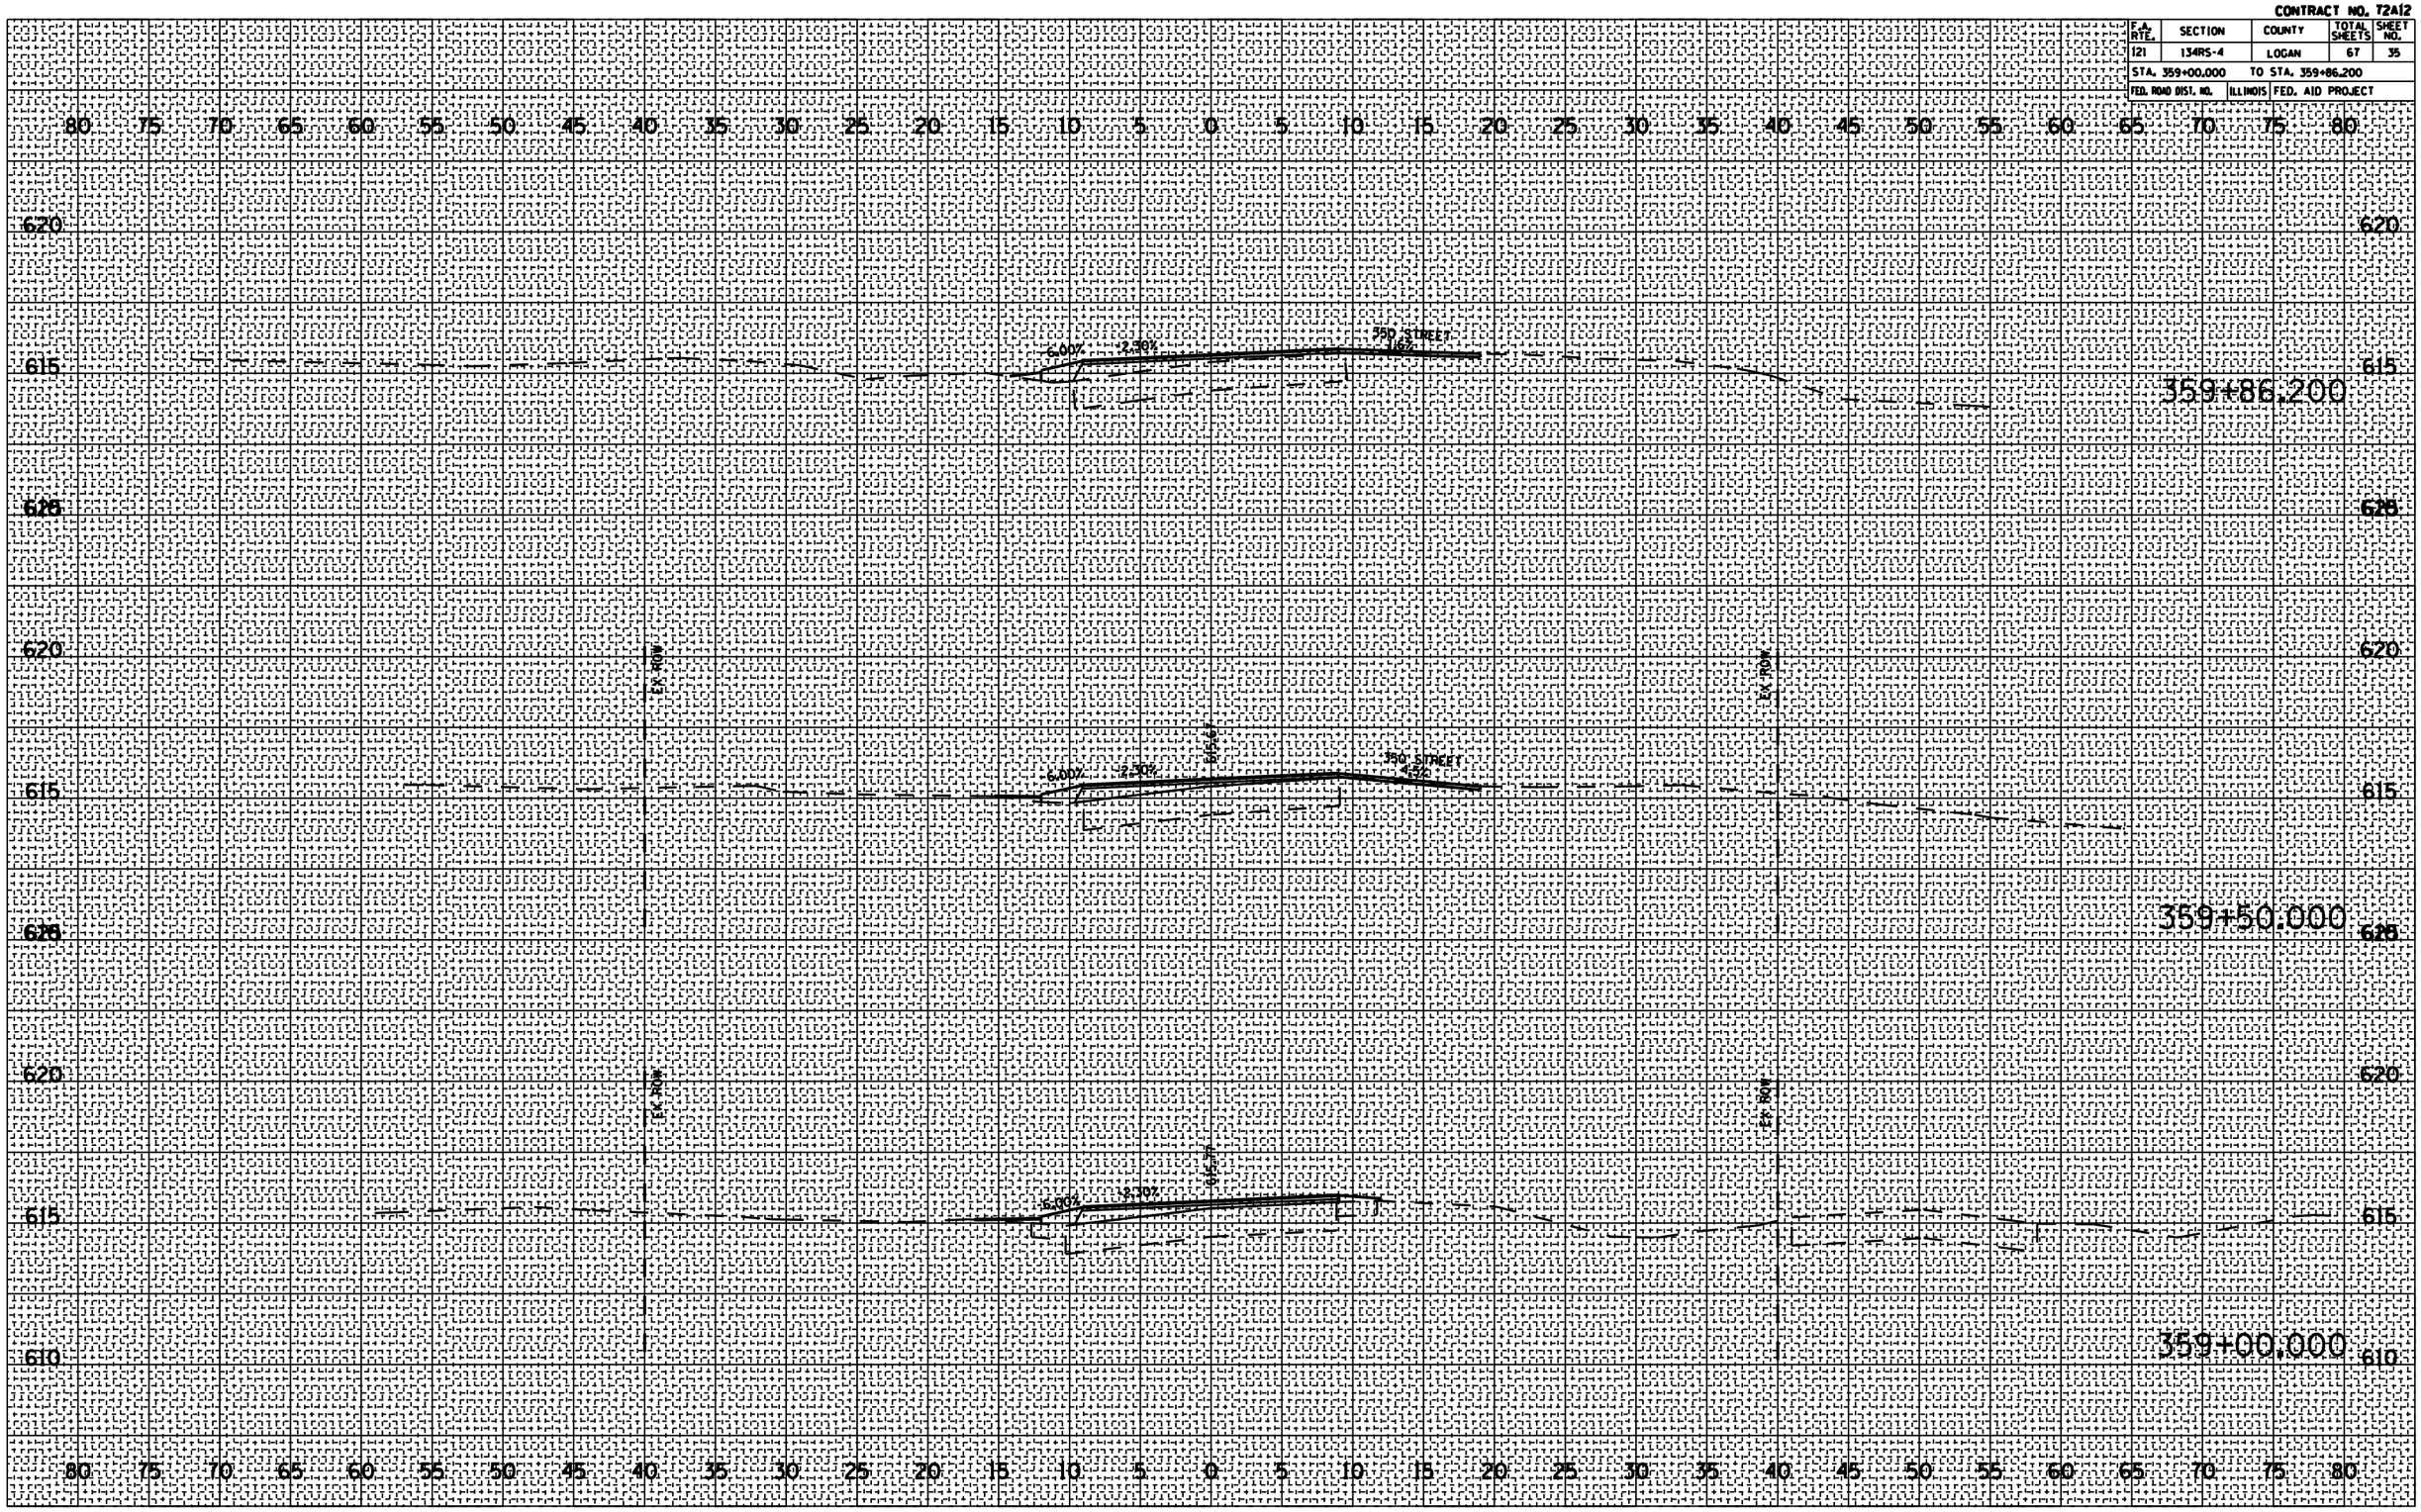

FINAL SURVEY		BY	DATE
	SURVEYED		
	PLOTTED		
	TRAVERSE		
	NOTE BOOK		
	AREAS		
NO.	AREAS CHECKED		

ORIGINAL SURVEY		BY	DATE
	SURVEYED		
	PLOTTED		
	TRAVERSE		
	NOTE BOOK		
	AREAS		
NO.	AREAS CHECKED		

PLOT DATE : 2/10/2006
FILE NAME : c:\projects\d6562561\sec01\hwy\
PLOT SCALE : 10.0000 ' / IN.
USER NAME : brandsma