CONTRACT NO. T2A12

| F.A. RTE. | SECTION | COUNTY | TOTAL SHEETS | SHEET NO. |
|---|---|---|---|---|
| 121 | 134RS-4 | LOGAN | 67 | 36 |
| STA. 360+00.000 | | TO STA. 360+50.000 | | |
| FED. ROAD DIST. NO. | ILLINOIS | FED. AID PROJECT | | |

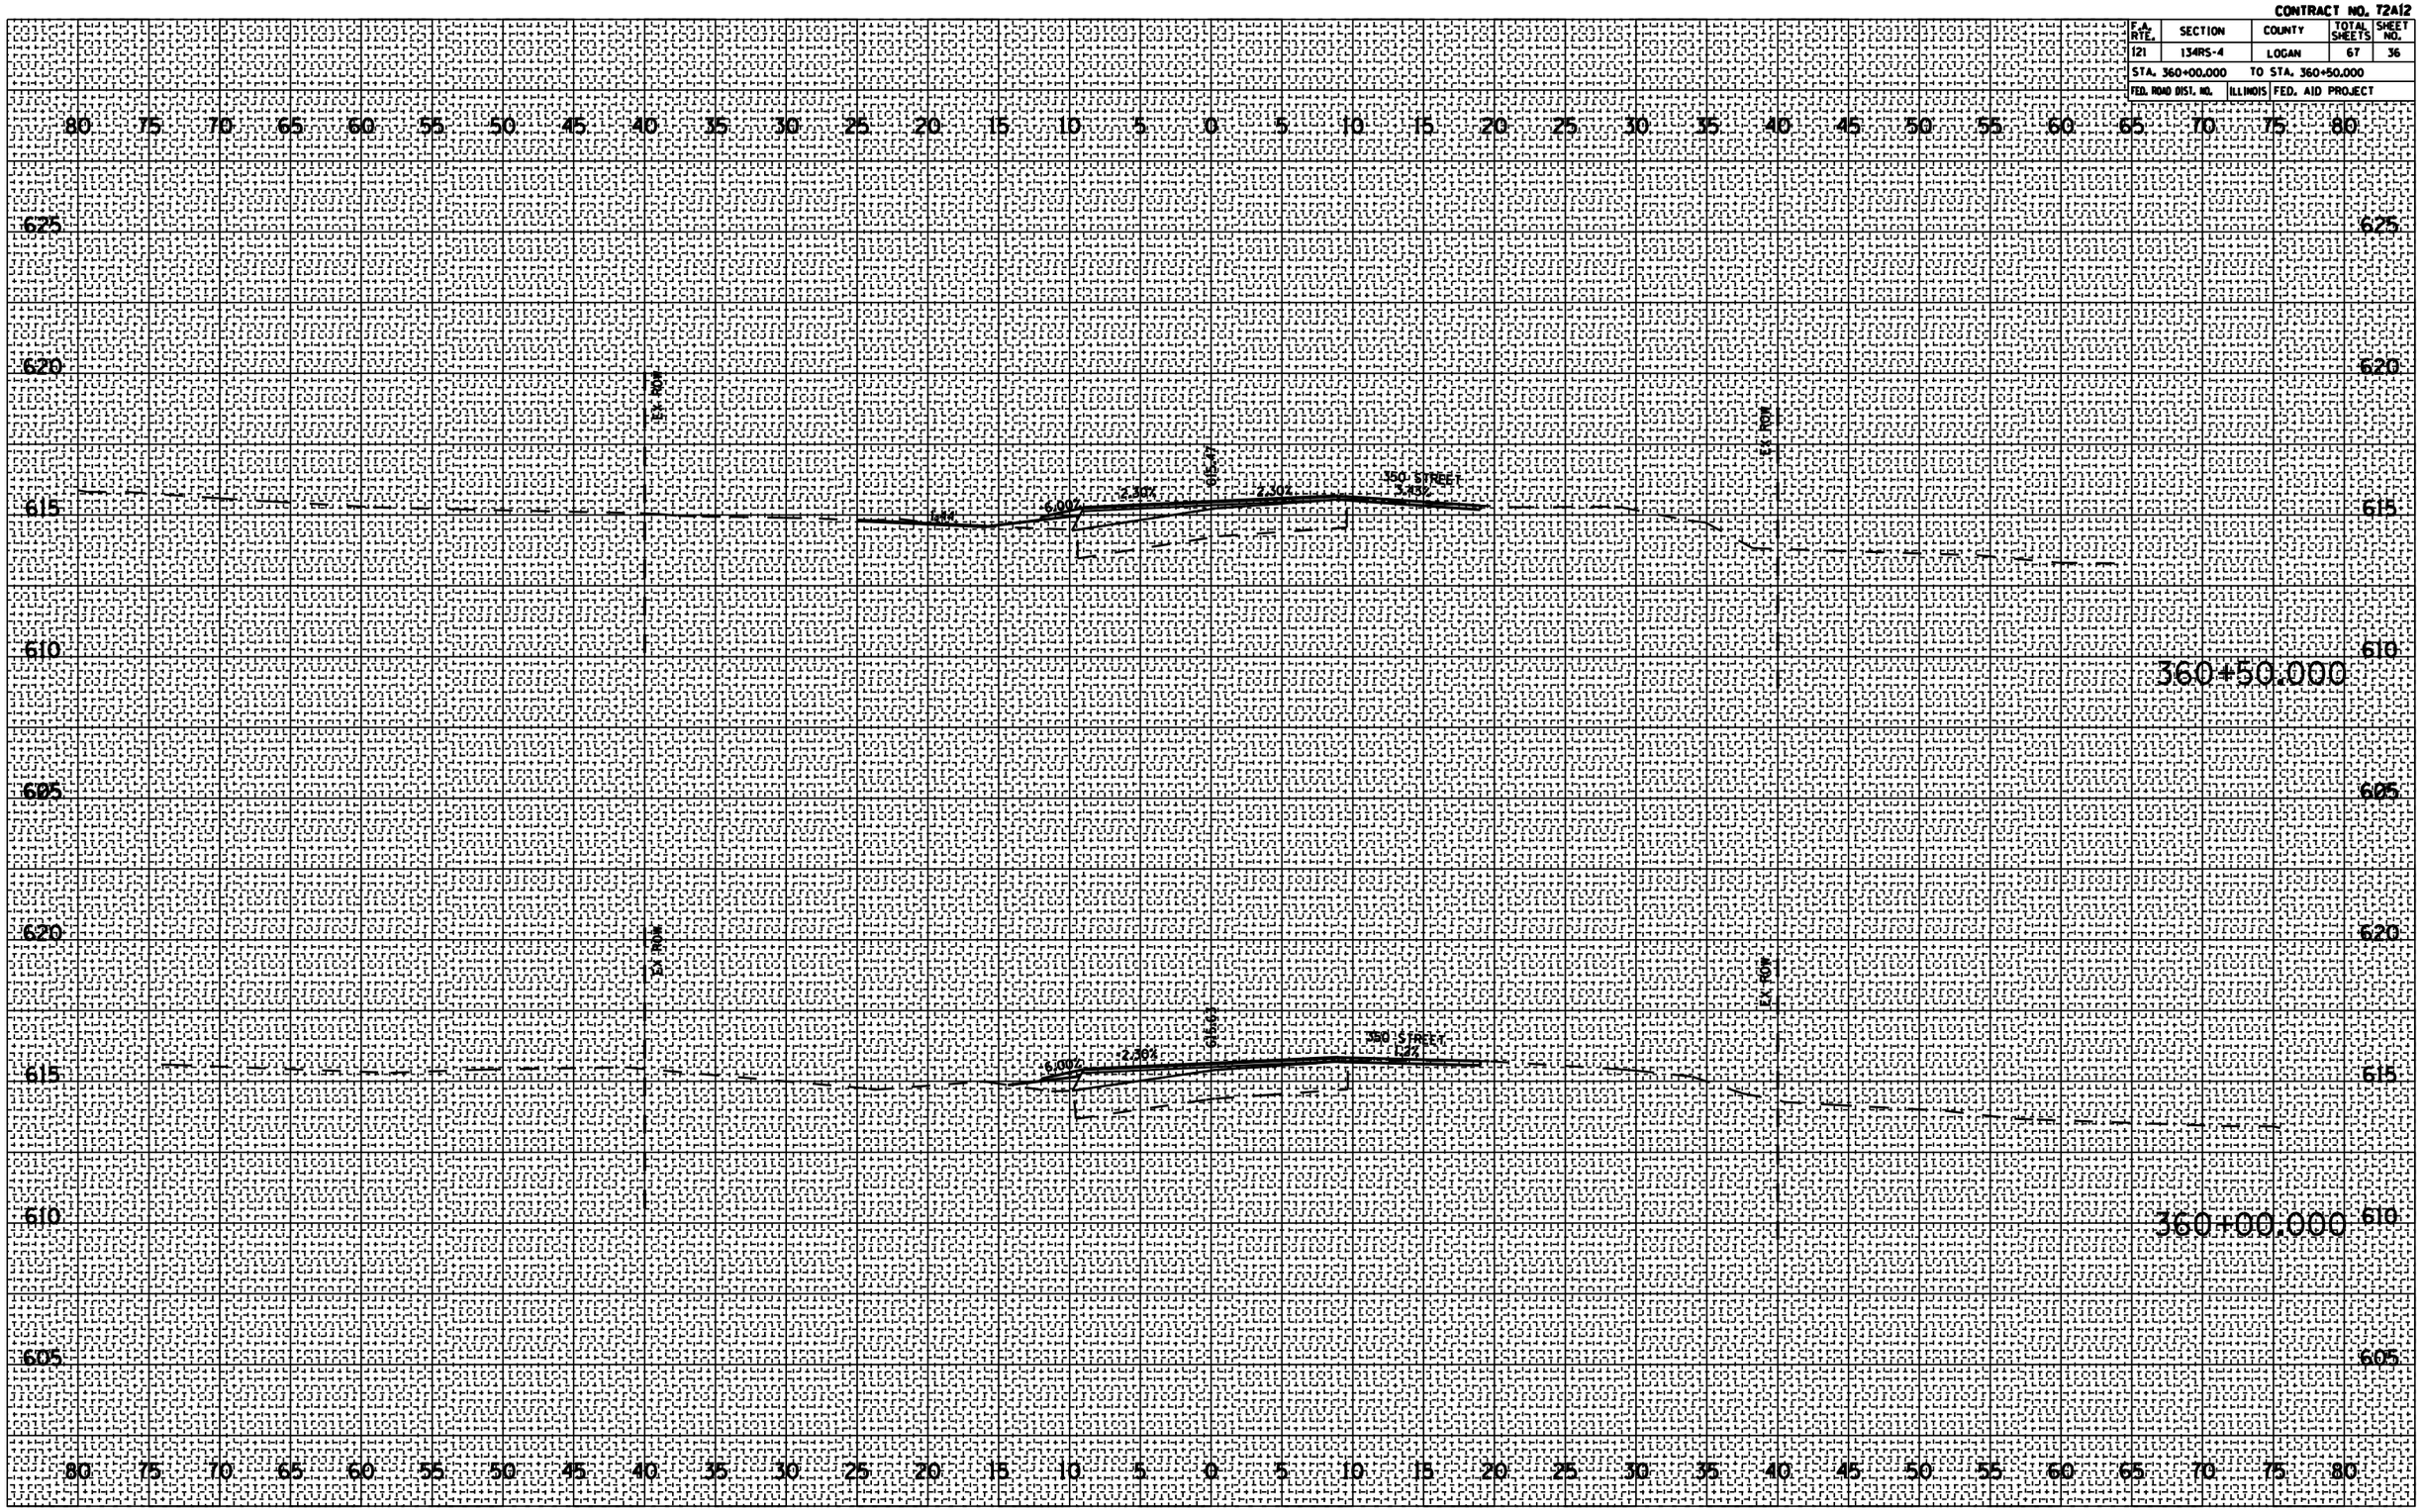


| FINAL SURVEY | | BY | DATE |
|---|---|---|---|
| | SURVEYED | | |
| | PLOTTED | | |
| | TRAVERSE | | |
| NOTE BOOK | AREAS | | |
| NO. | AREAS CHECKED | | |

| ORIGINAL SURVEY | | BY | DATE |
|---|---|---|---|
| | SURVEYED | | |
| | PLOTTED | | |
| | TRAVERSE | | |
| NOTE BOOK | AREAS | | |
| NO. | AREAS CHECKED | | |

PLOT DATE : 2/10/2006
FILE NAME : c:\projects\d252526\vsc001sheet.dgn
PLOT SCALE : 10.0262 ' / IN.
USER NAME : brandsong