CONTRACT NO. T2A12

F.A. RTE.	SECTION	COUNTY	TOTAL SHEETS	SHEET NO.
121	134RS-4	LOGAN	67	47
STA. 370+00.000		TO STA. 371+00.000		
FED. ROAD DIST. NO.	ILLINOIS	FED. AID PROJECT		

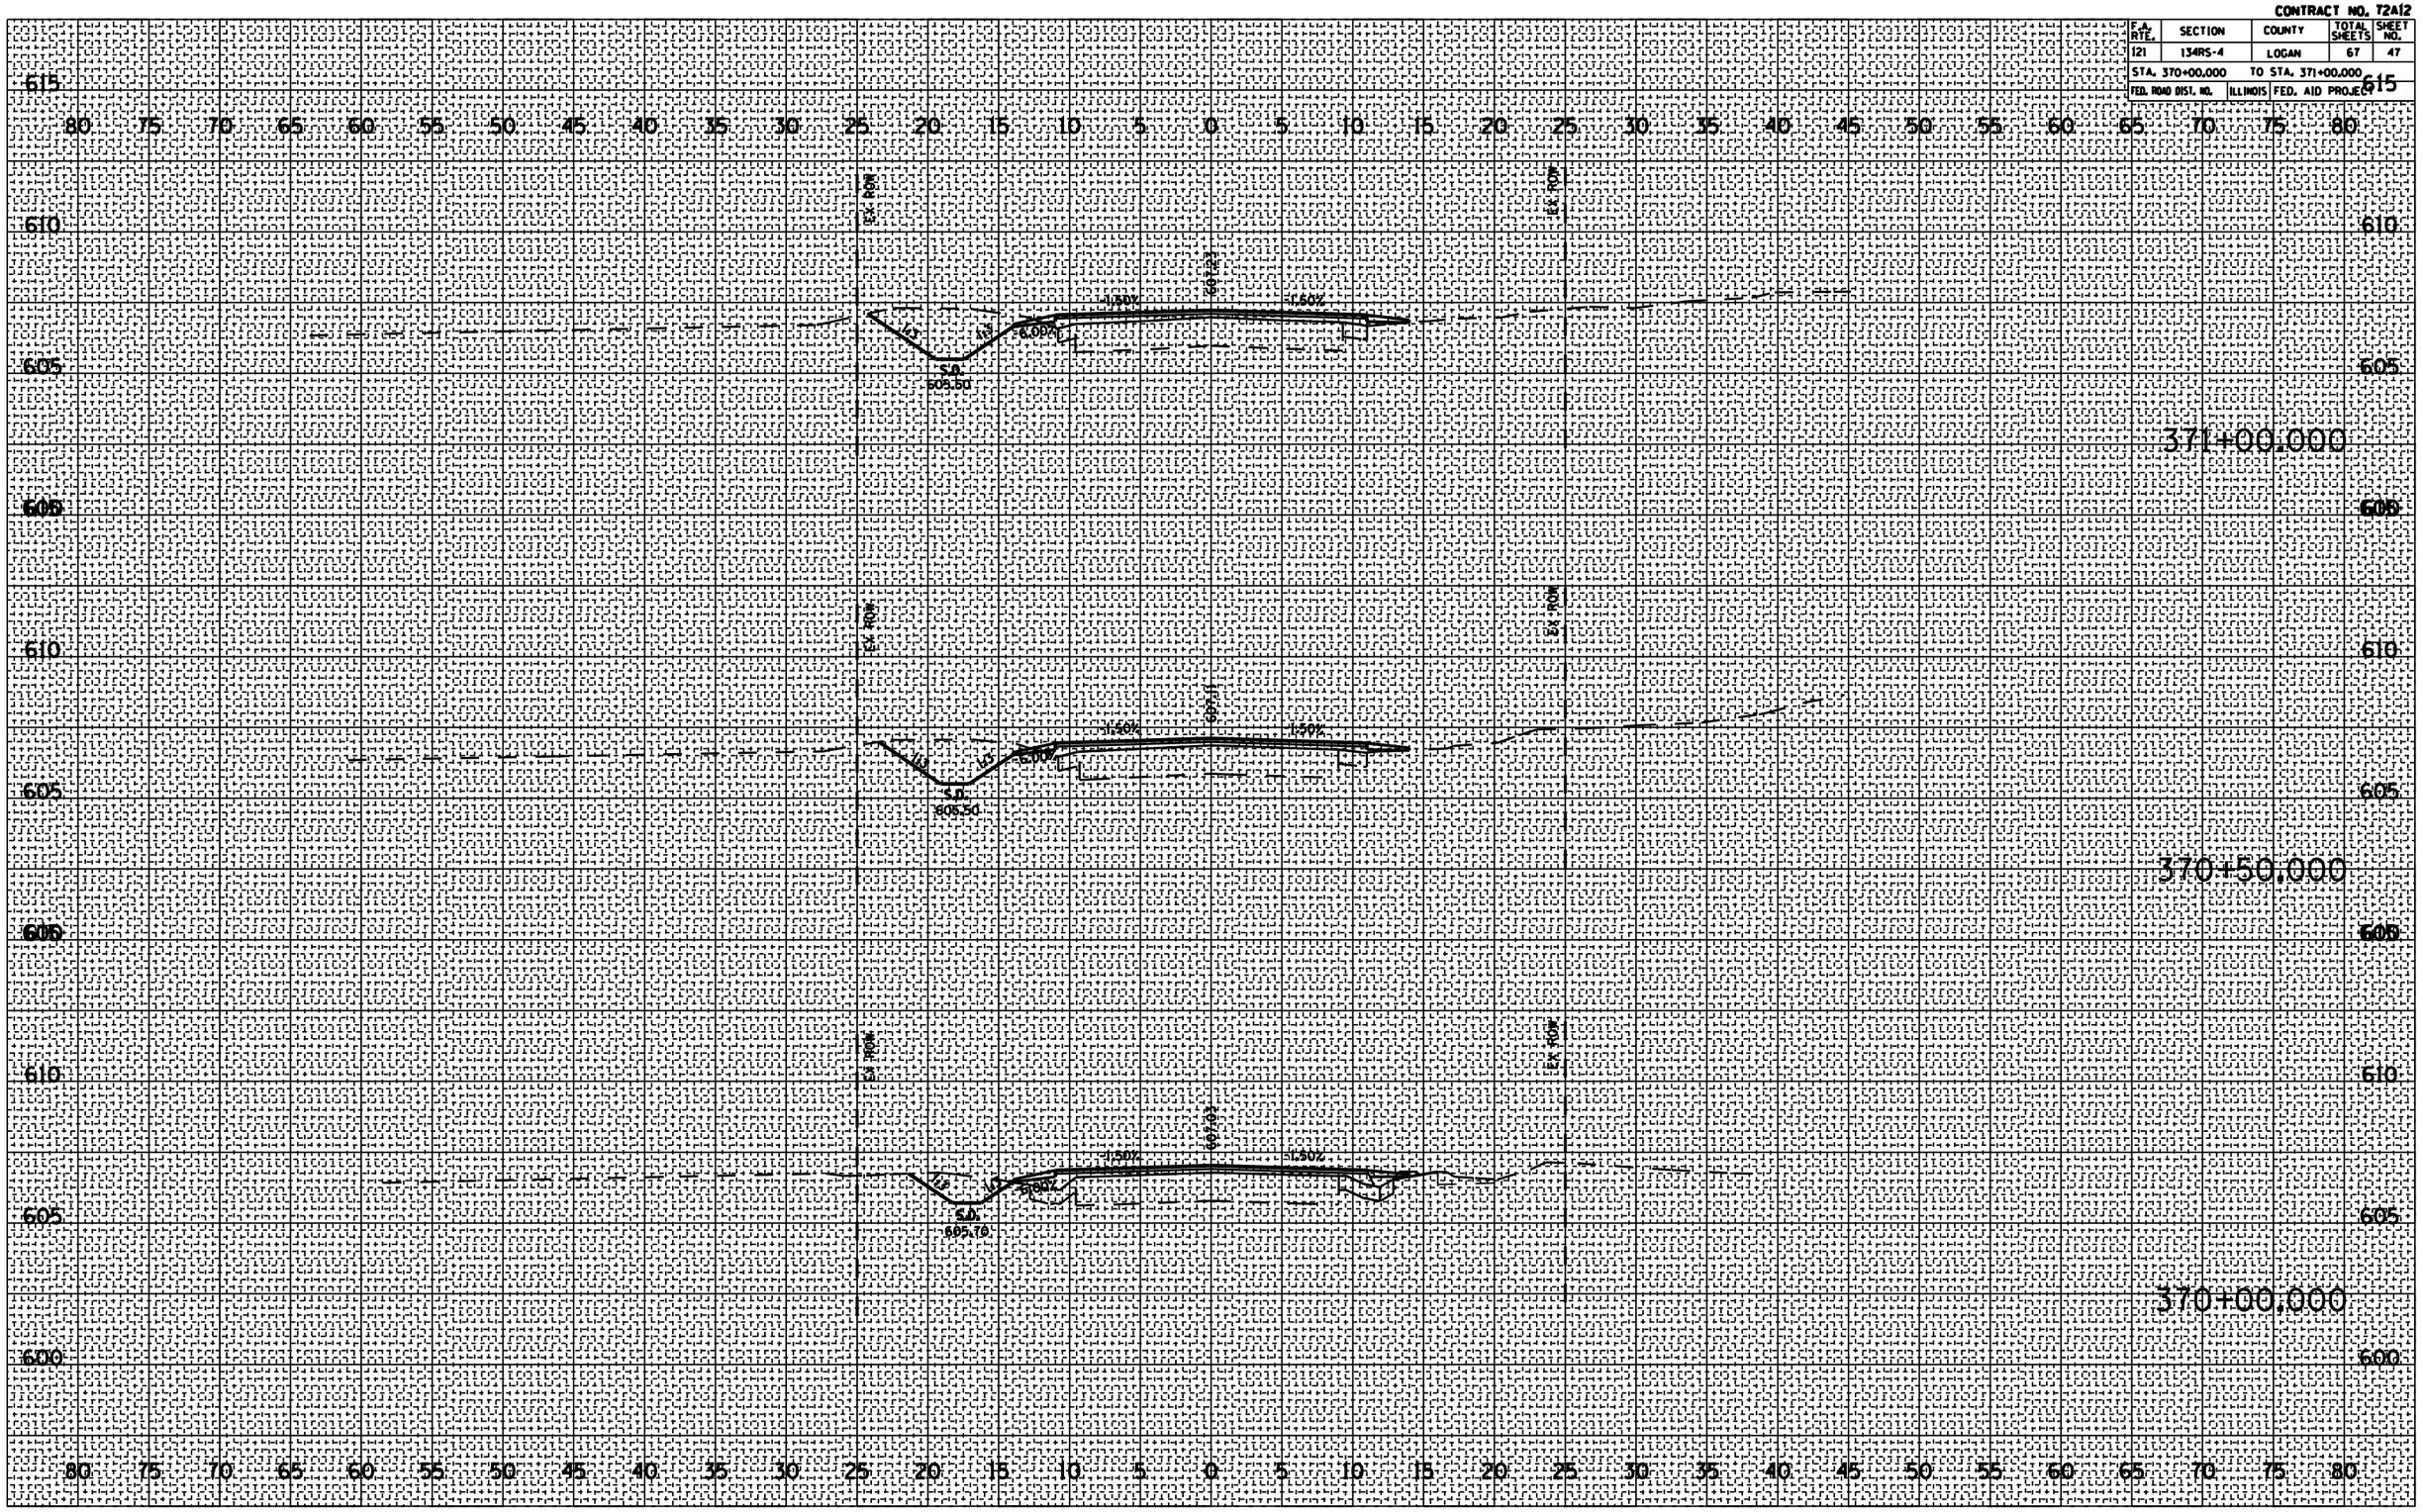

FINAL SURVEY		BY	DATE
	SURVEYED		
	PLOTTED		
	TRAVERSE		
	NOTE BOOK		
	AREAS		
	AREAS CHECKED		
NO.			

ORIGINAL SURVEY		BY	DATE
	SURVEYED		
	PLOTTED		
	TRAVERSE		
	NOTE BOOK		
	AREAS		
	AREAS CHECKED		
NO.			

PLOT DATE : 2/10/2006
FILE NAME : c:\projects\d6b62f85\vsc8f8ewsc.dgn
PLOT SCALE : 10.0000 ' / in.
USER NAME : bernsteing