CONTRACT NO. T2A12

| F.A. RTE. | SECTION | COUNTY | TOTAL SHEETS | SHEET NO. |
|---|---|---|---|---|
| 121 | 134RS-4 | LOGAN | 67 | 62 |
| STA. 384+50.000 | | TO STA. 385+00.000 | | |
| FED. ROAD DIST. NO. | ILLINOIS | FED. AID PROJECT | | |

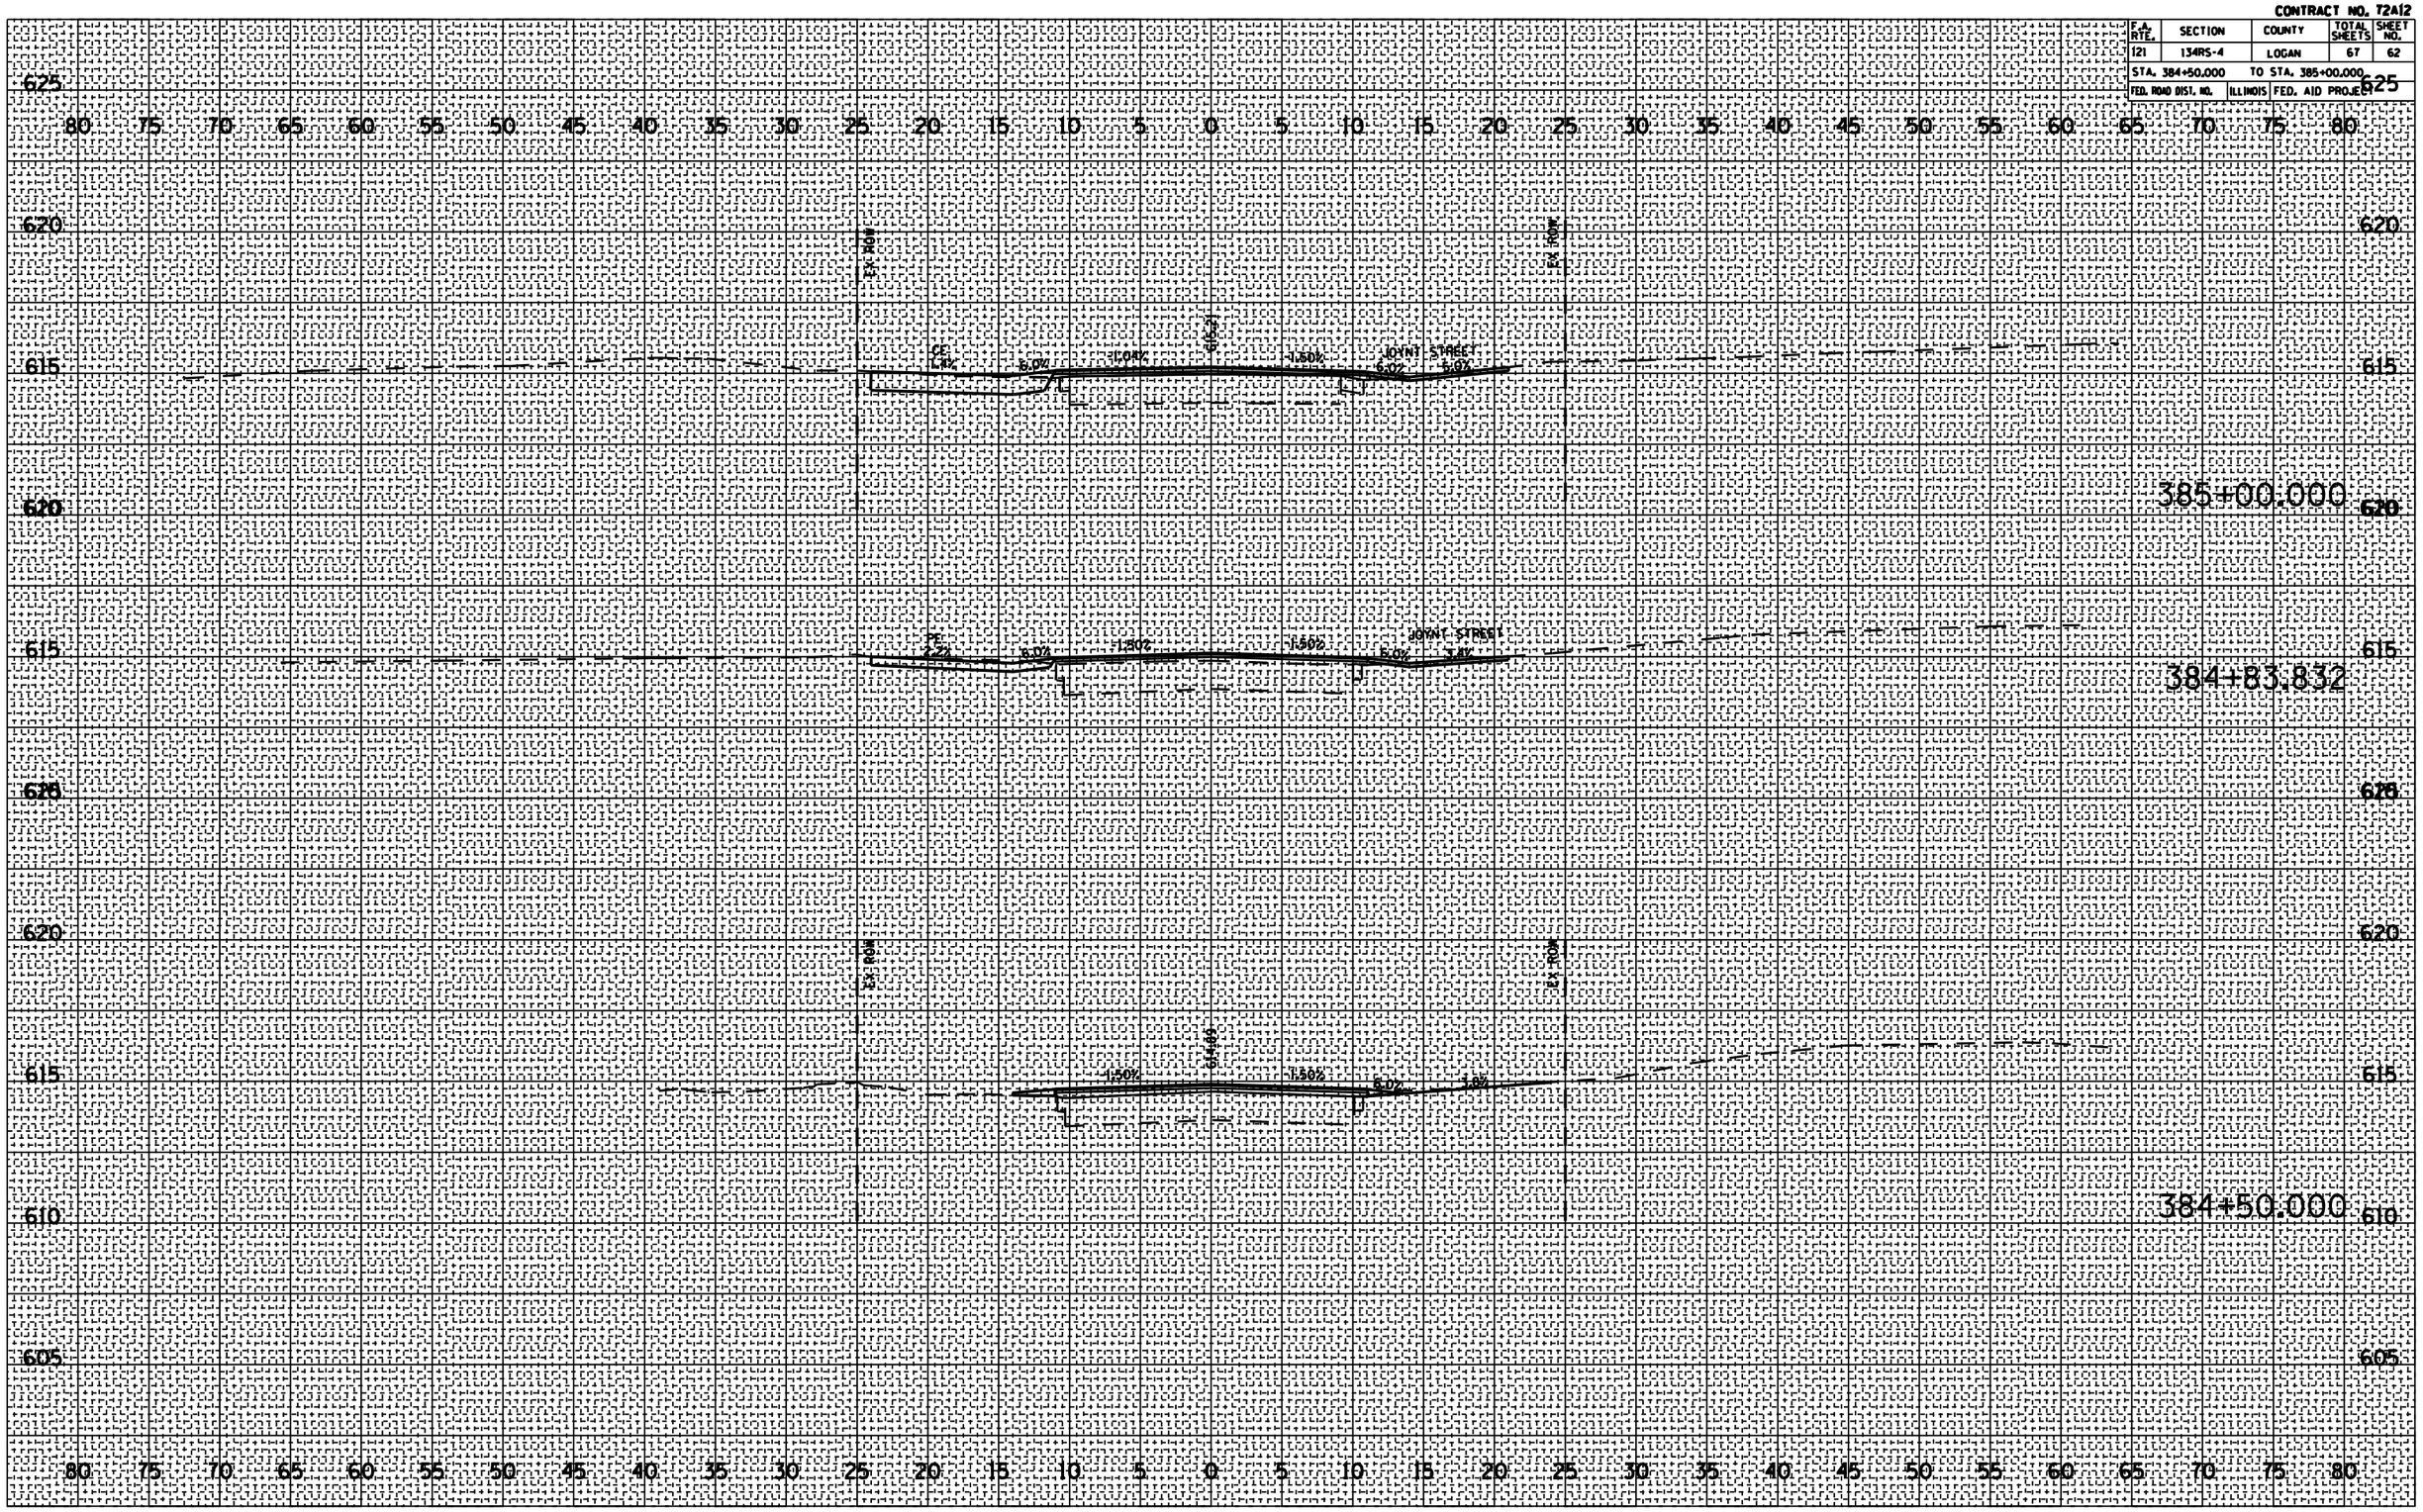


| FINAL SURVEY | BY | DATE |
|---|---|---|
| SURVEYED | | |
| PLOTTED | | |
| TRAVERSE | | |
| AREAS | | |
| AREAS CHECKED | | |
| NOTE BOOK NO. | | |

| ORIGINAL SURVEY | BY | DATE |
|---|---|---|
| SURVEYED | | |
| PLOTTED | | |
| TRAVERSE | | |
| AREAS | | |
| AREAS CHECKED | | |
| NOTE BOOK NO. | | |

PLOT DATE : 2/10/2006
FILE NAME : c:\projects\d6562561\sec06\hwy\
PLOT SCALE : 10.0562 ' / IN.
USER NAME : brandsma