CONTRACT NO. 76394

F.A.S. RTE.	SECTION	COUNTY	TOTAL SHEETS	SHEET NO.
1848	28-4BR	ST. CLAIR	101	94
STA. 354+00		TO STA. 357+00		
FED. ROAD DIST. NO.	ILLINOIS	FED. AID PROJECT		

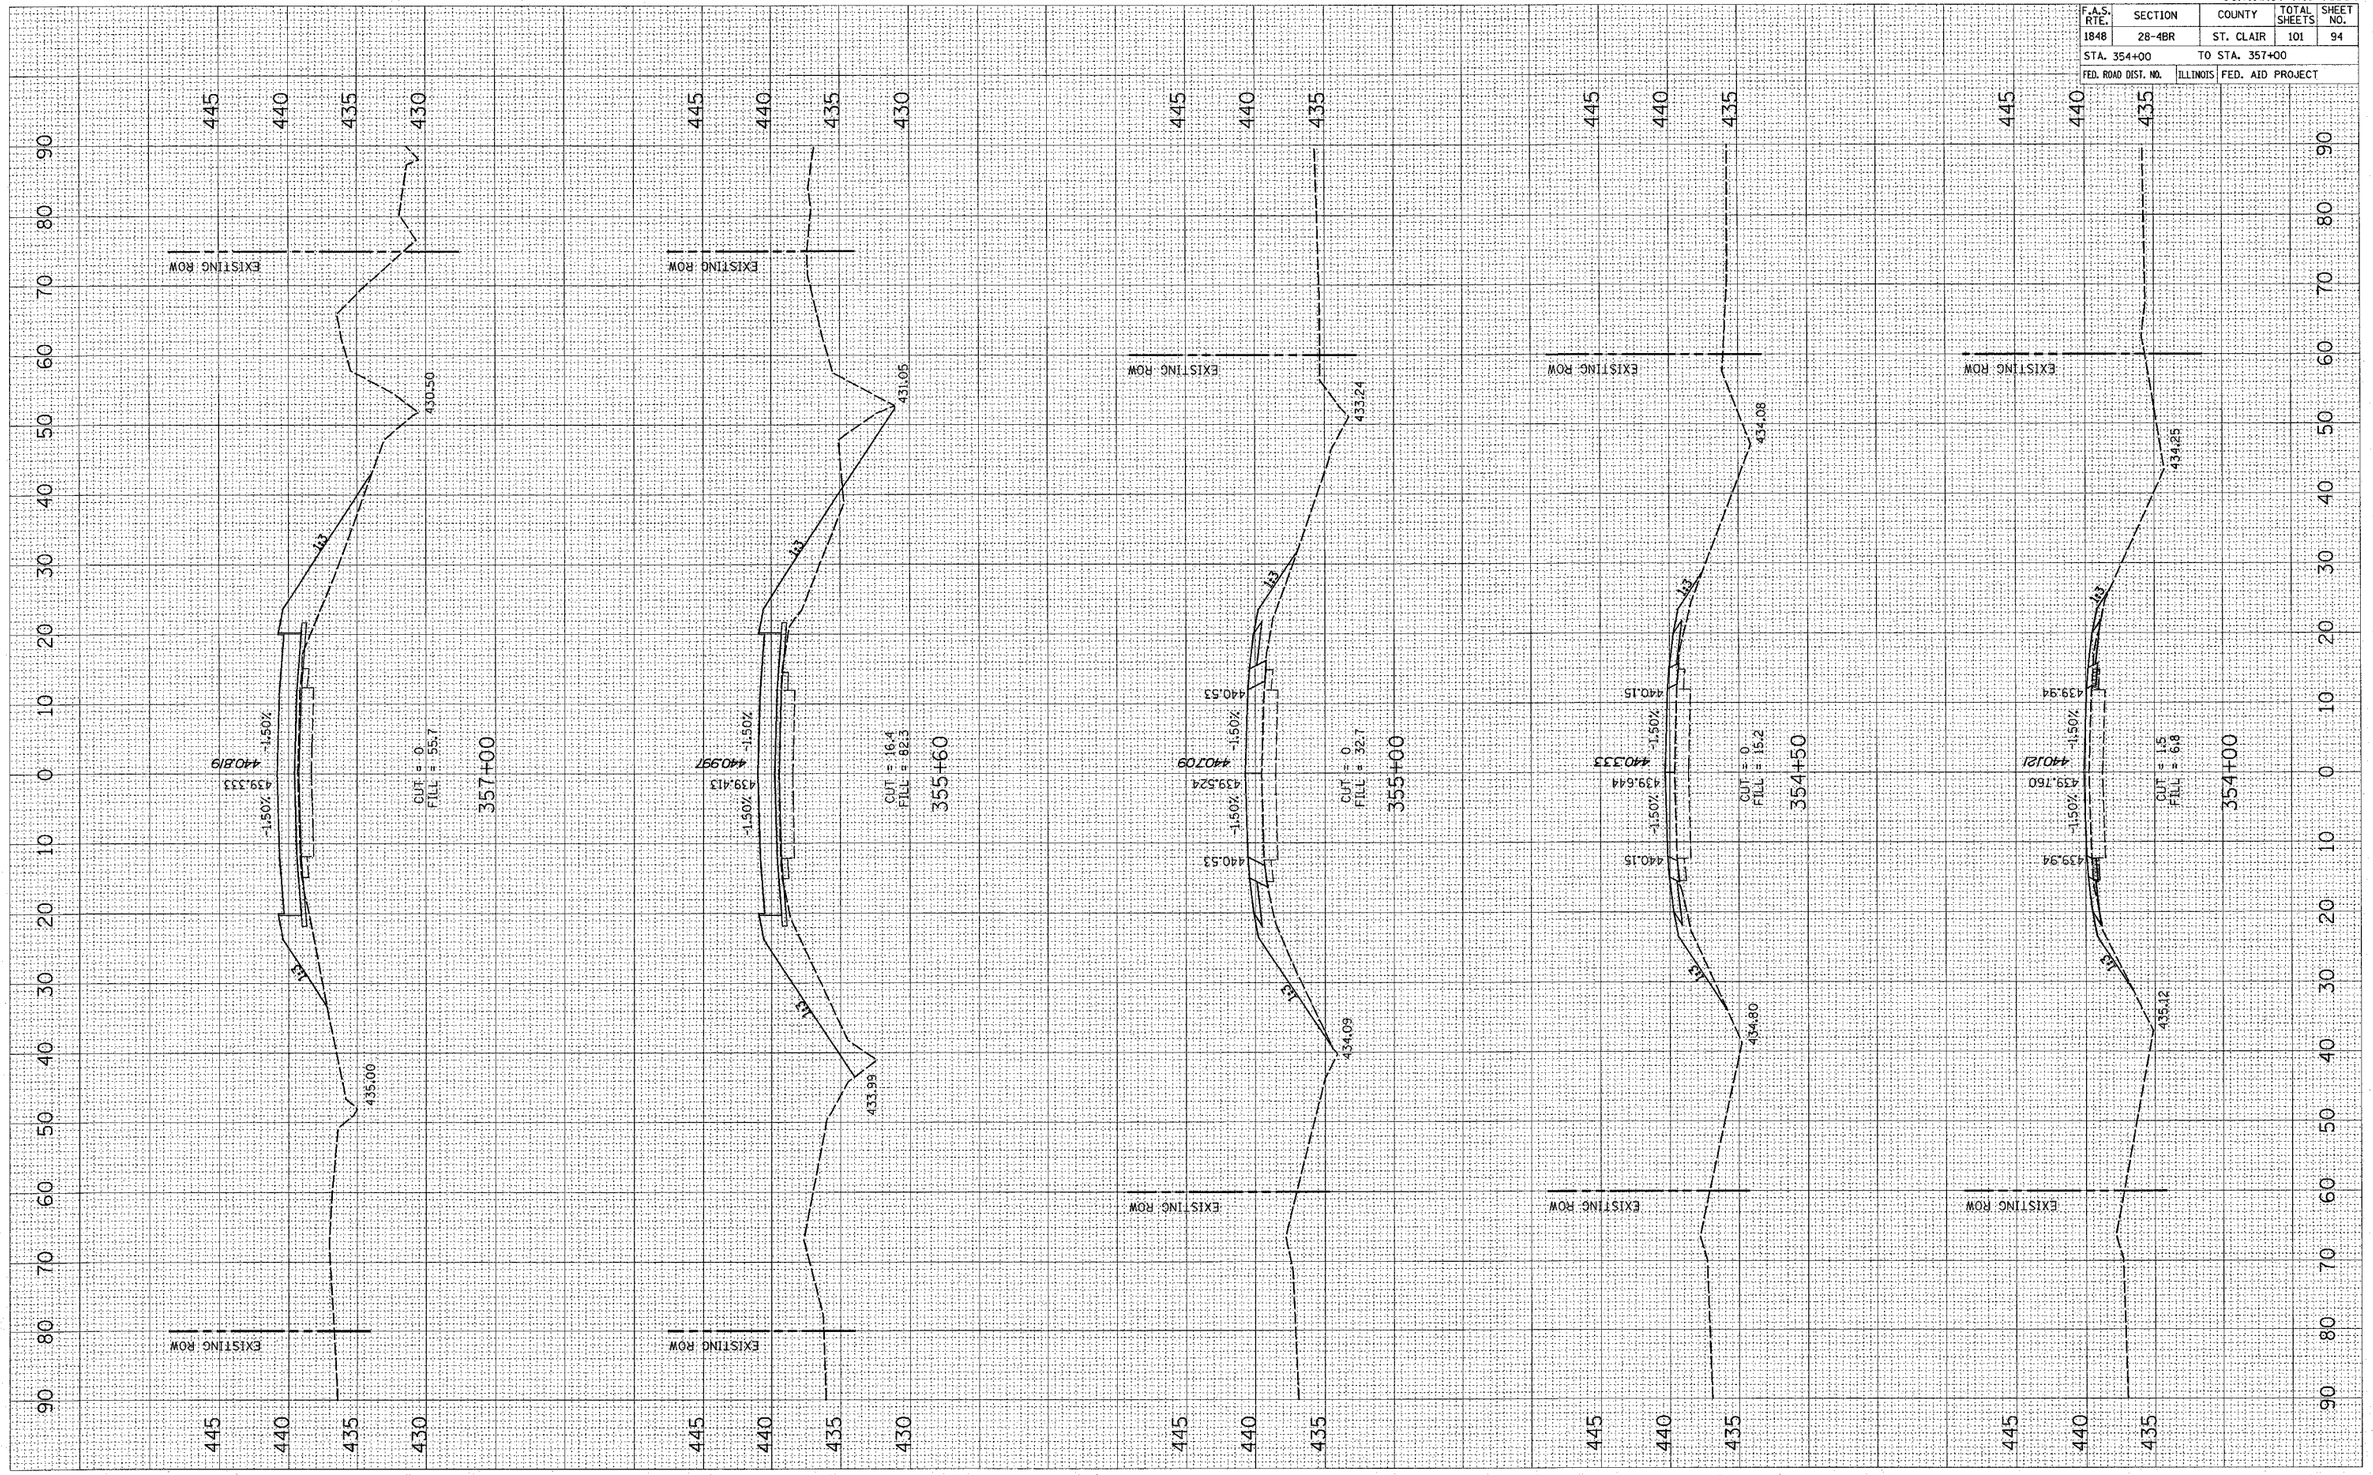

SN 082-0272 MAINLINE

PLOT DATE = 3/9/2006
FILE NAME = c:\projects\ed2400\plan\sashd0594mainline.dgn
PLOT SCALE = 10.0000 ' / IN.
USER NAME = cwehrj

FINAL SURVEY NOTE BOOK	NO.	SURVEYED	BY	DATE
		PLOTTED		
		CHECKED		
		TEMPLATE		
		AREAS		
		AREAS CHECKED		