F.A.U. RTE.	SECTION	COUNTY	TOTAL SHEETS	SHEET NO.
OFF SYSTEM	04-00027-01-LT	COOK	13	12
ILLINOIS PROJECT: HPD-897 (003)				
CONTRACT NO. 83834				

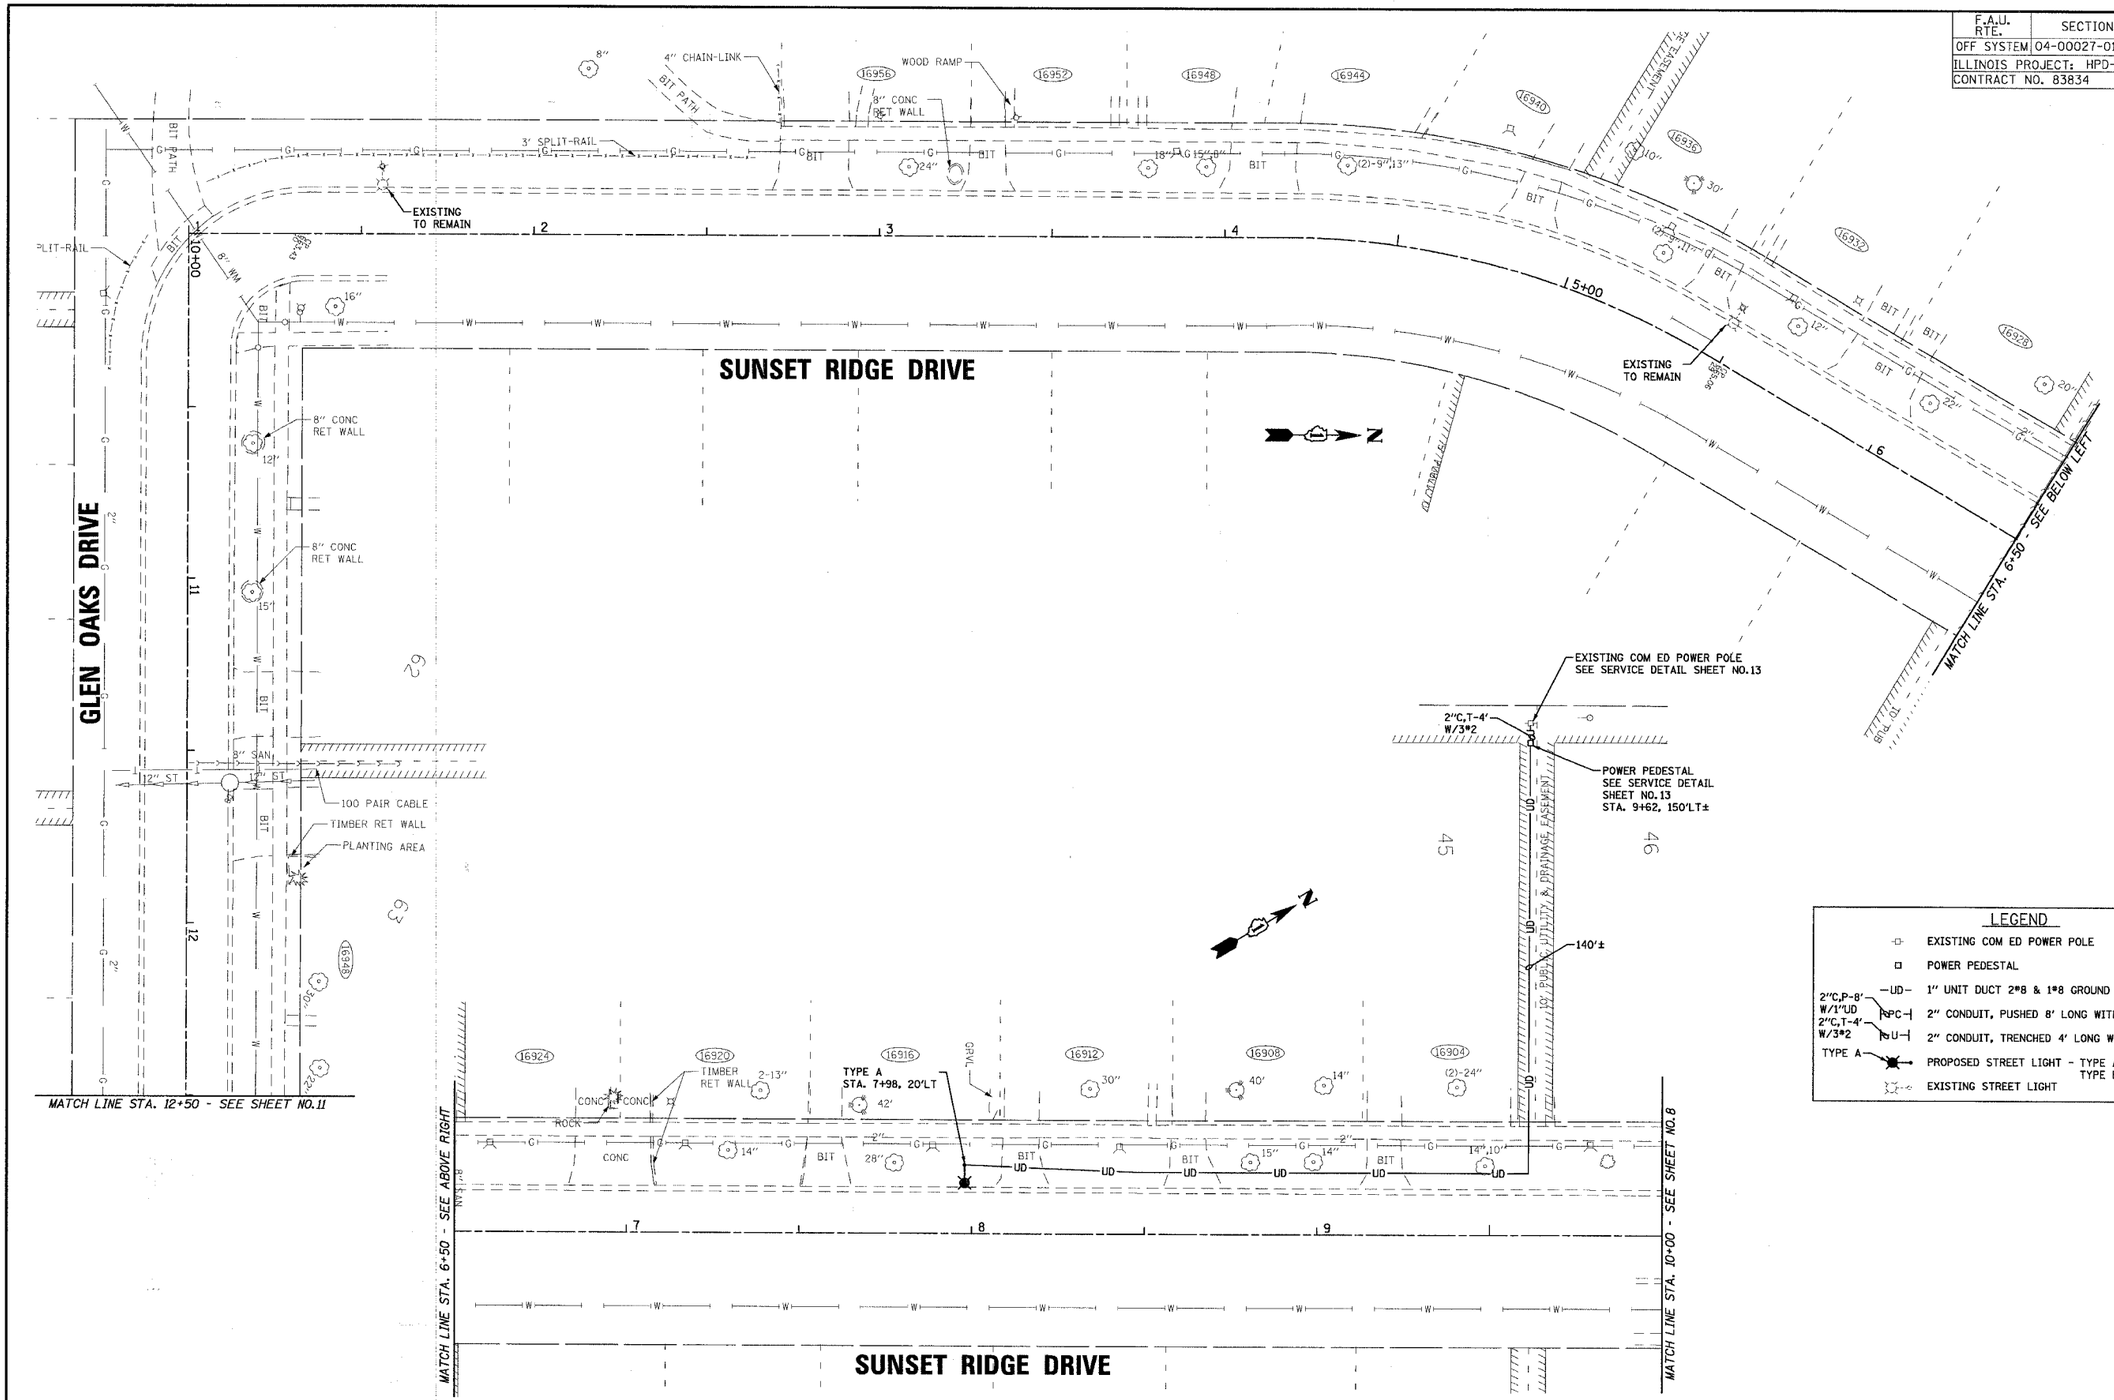

LEGEND

- EXISTING COM ED POWER POLE
- POWER PEDESTAL
- UD — 1" UNIT DUCT 2#8 & 1#8 GROUND
- 2"C,P-8' W/1"UD — PC — 2" CONDUIT, PUSHED 8' LONG WITH 1" UNIT DUCT
- 2"C,T-4' W/3#2 — U — 2" CONDUIT, TRENCHED 4' LONG WITH 3#2
- TYPE A — PROPOSED STREET LIGHT - TYPE A 8' ARM, TYPE B 12' ARM
- EXISTING STREET LIGHT

CONSULTANTS	REV. NO.	DATE	DESCRIPTION
* REFER TO EQUIPMENT MANUFACTURER'S SHOP DRAWINGS			
1" 0 1" 2" 3"			
	DRAWING FILE: ...\041178\dgns\41178-pp10.sht		

BAXTER & WOODMAN Consulting Engineers

Baxter & Woodman

Crystal Lake, Illinois	815.459.1260
Burlington, Wisconsin	262.763.7834
Mokena, Illinois	708.478.2090
DeKalb, Illinois	815.787.3111
Grayslake, Illinois	847.223.5088
Rockford, Illinois	815.489.1551

CITY OF COUNTRY CLUB HILLS, ILLINOIS

NOB HILL STREET LIGHTING IMPROVEMENTS

SUNSET RIDGE DRIVE
STA. 1+00 TO STA. 10+00
GLEN OAKS DRIVE
STA. 10+00 TO STA. 12+50

DESIGNED BY JLR	SCALE 1" = 20'
DRAWN BY CJC	PROJECT NO. 041178
CHECKED BY JTB	SHEET NO. 12 OF 13
DATE 11/14/05	

2/10/2006 - 09:35:20 PM
C:\Projects & Plans\Country Club Hills\041178\dgns\41178-pp10.sht
COPYRIGHT © 2006 BAXTER & WOODMAN, INC.
STATE OF ILLINOIS - PROFESSIONAL DESIGN FIRM
LICENSE NO.: 184-001267 - EXPIRES 4/30/2007