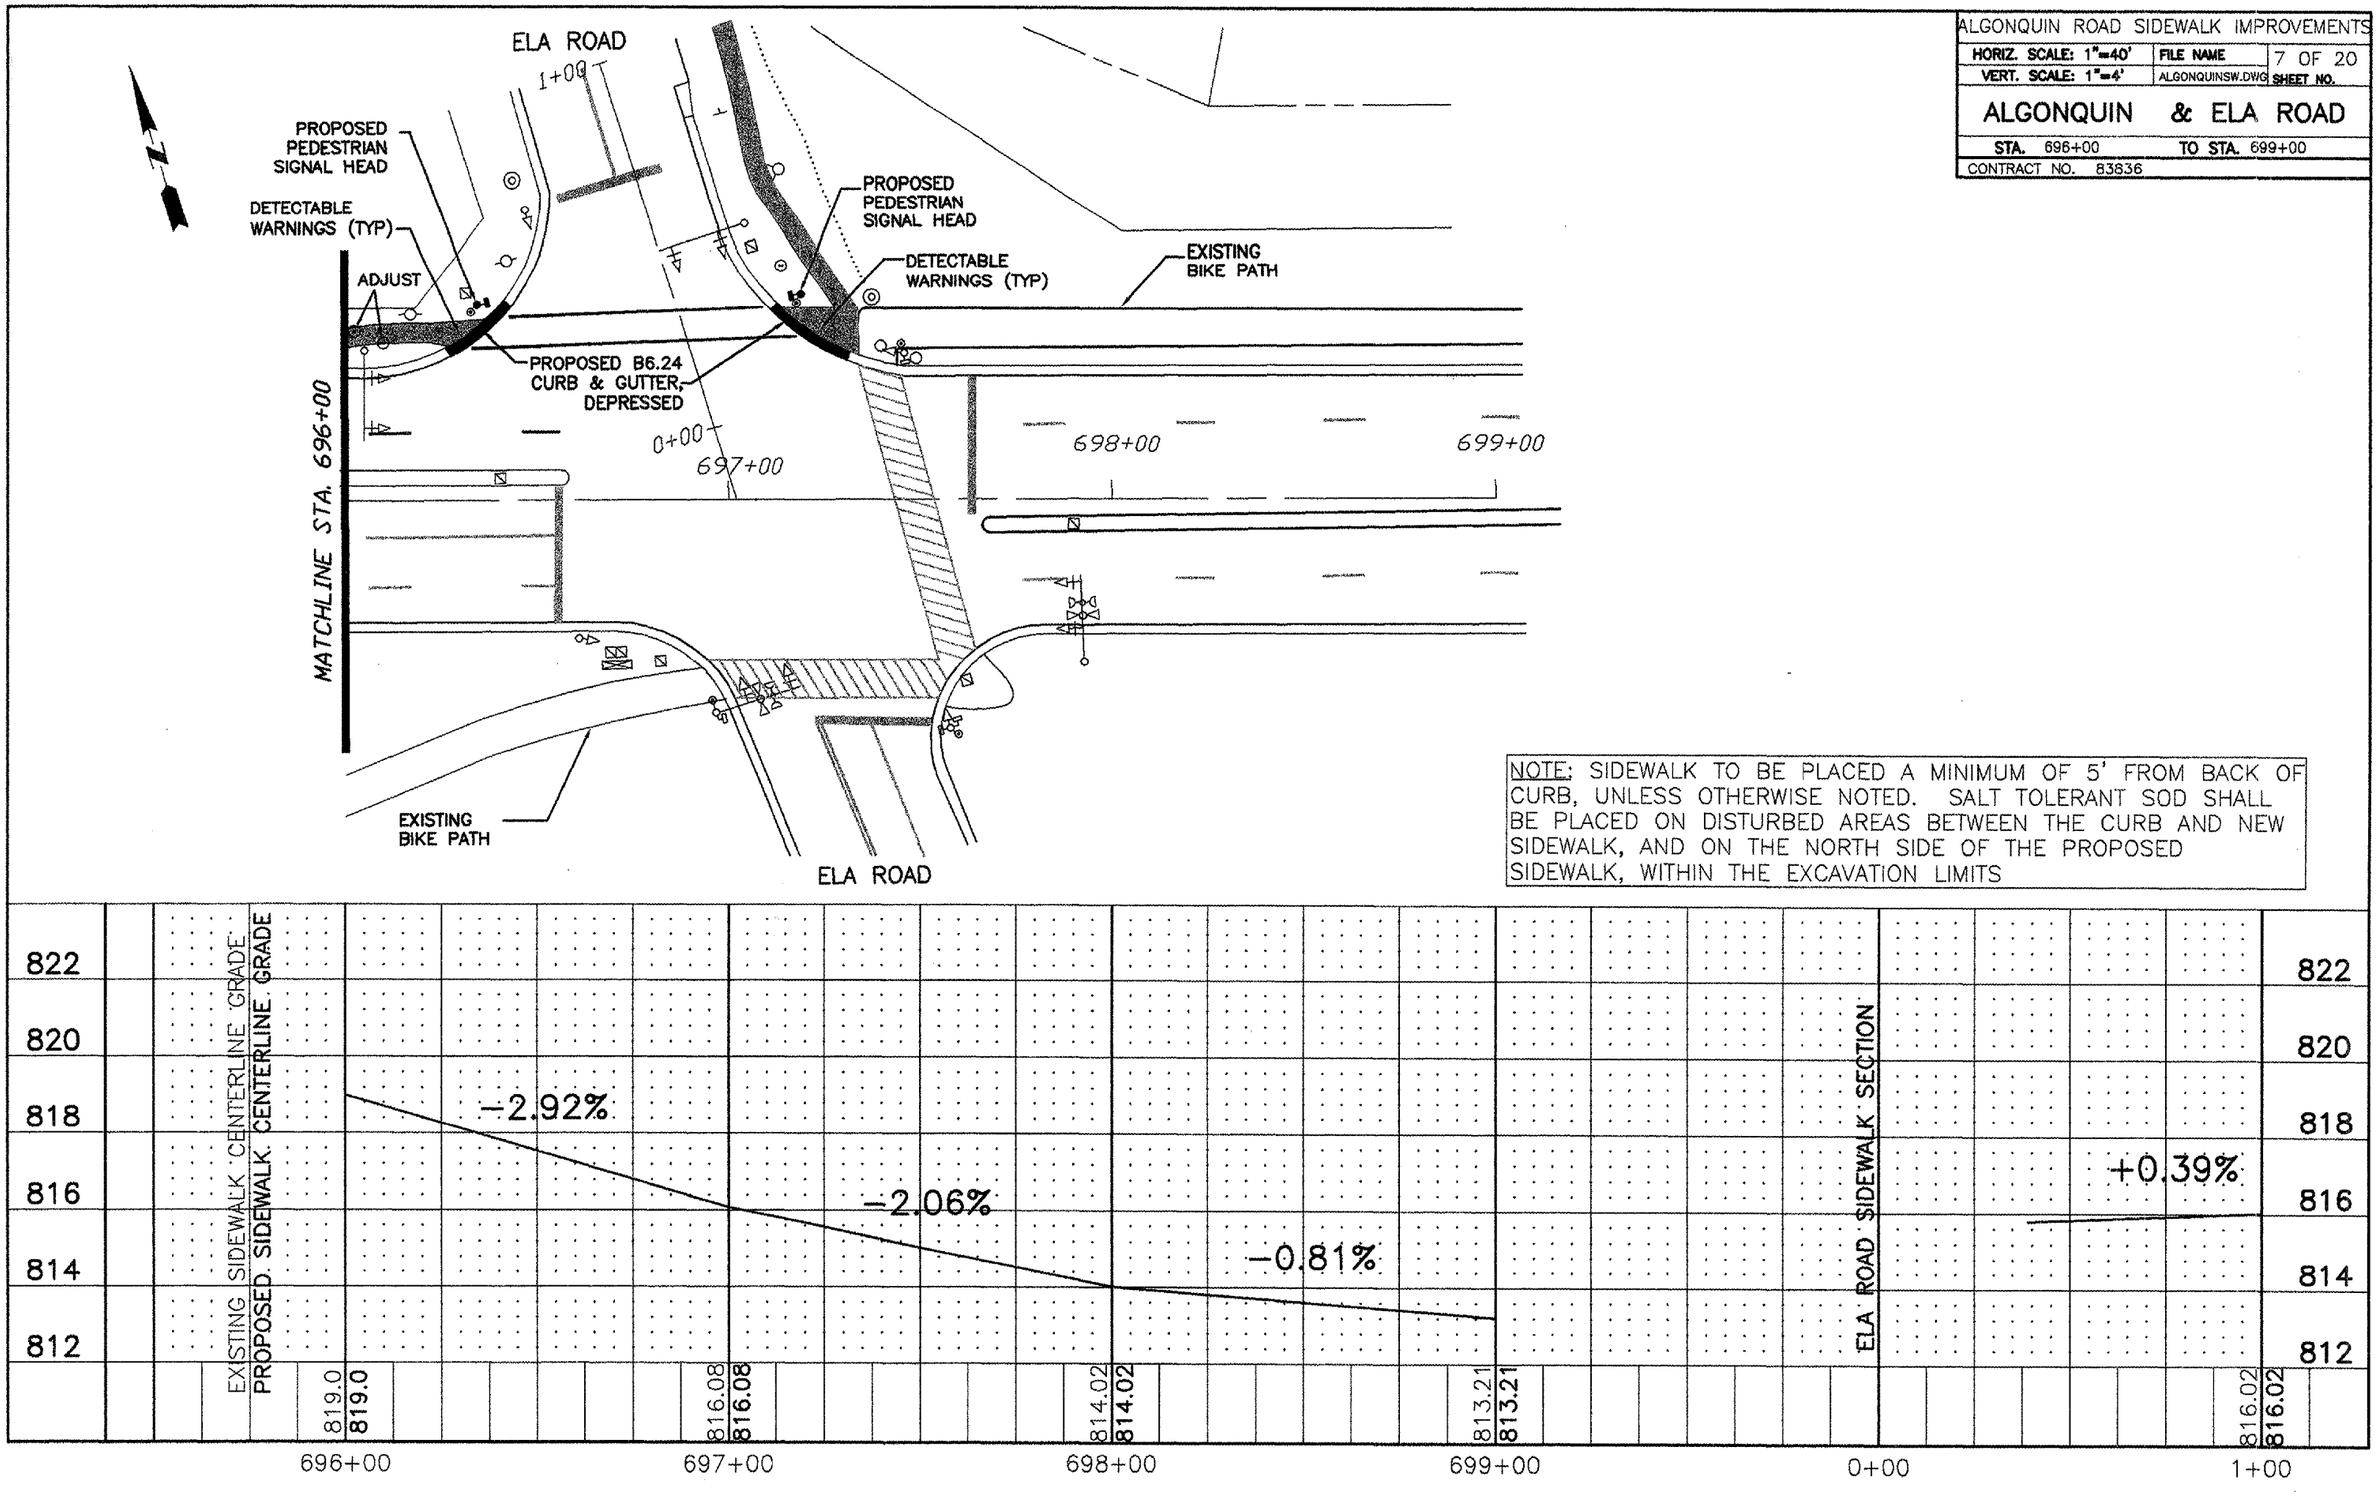ALGONQUIN ROAD SIDEWALK IMPROVEMENTS		
HORIZ. SCALE: 1"=40'	FILE NAME	7 OF 20
VERT. SCALE: 1"=4'	ALGONQUINSW.DWG	SHEET NO.
ALGONQUIN & ELA ROAD		
STA. 696+00	TO STA. 699+00	
CONTRACT NO. 83836