F.A. RTE.	SECTION	COUNTY	TOTAL SHEETS	SHEET NO.
595	1 - 1	ROCK ISLAND	239	193
STA. 75+60.93	TO STA. 116+00.00			
FED. ROAD DIST. NO.	ILLINOIS	FED. AID PROJECT		
		CONTRACT # 84986		

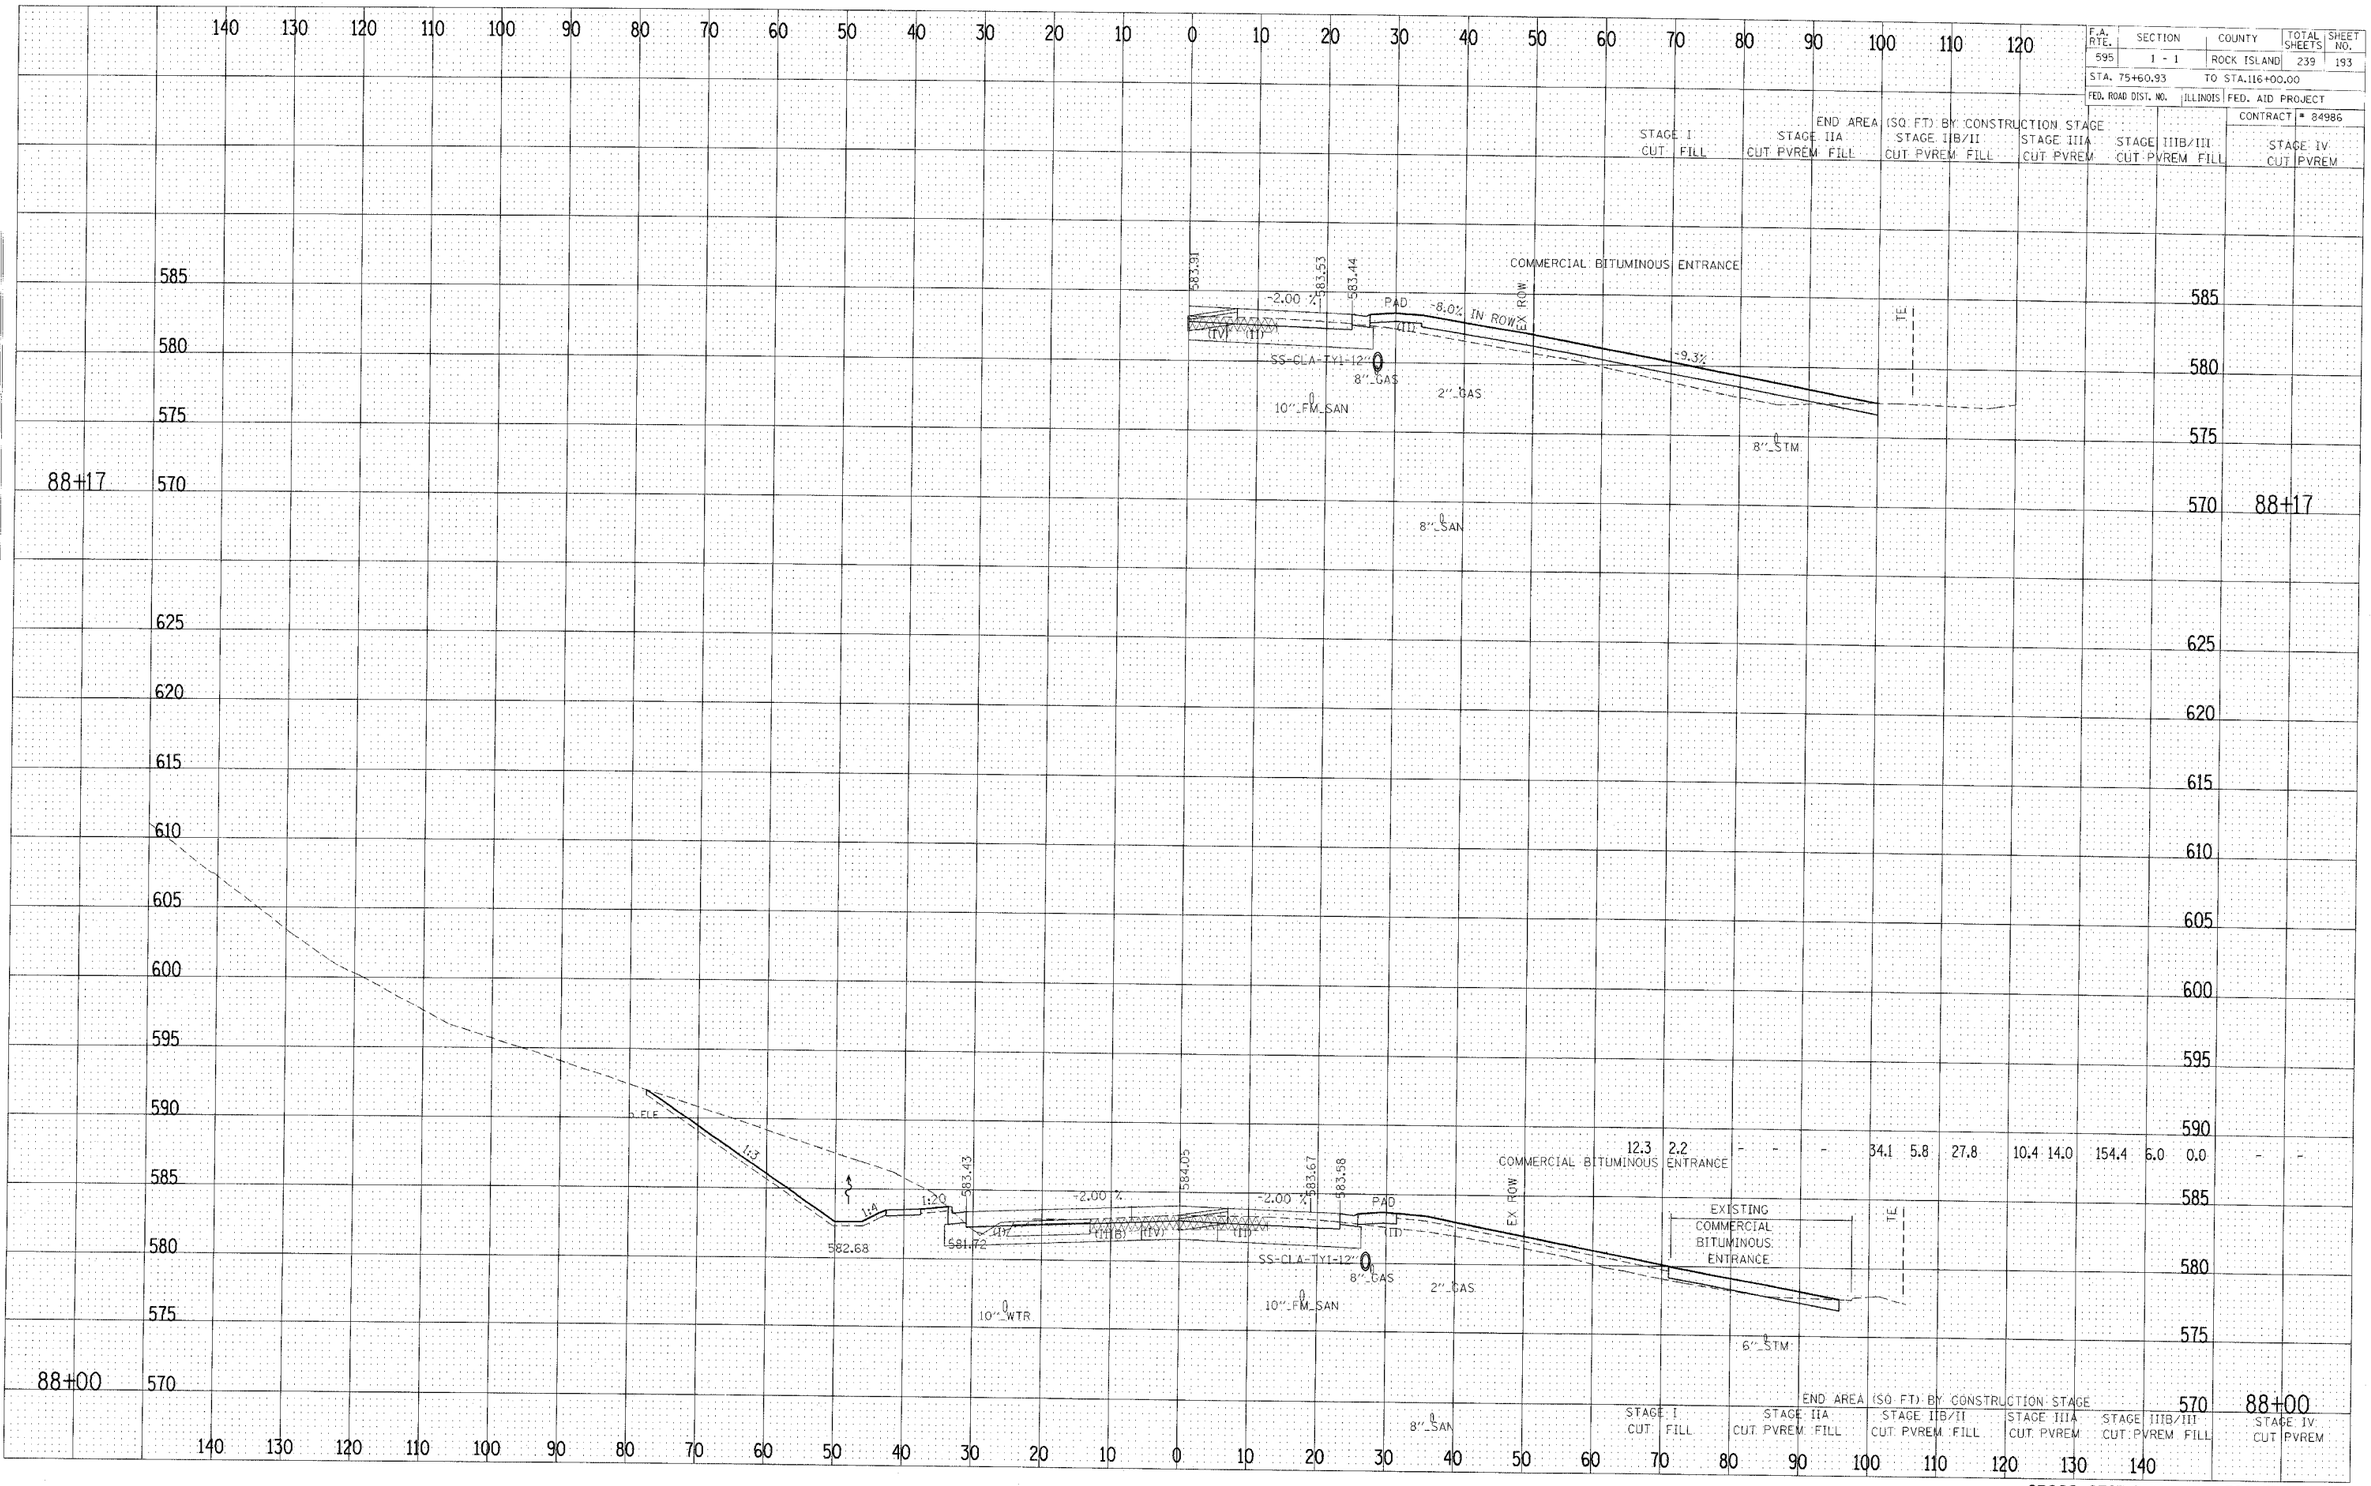

END AREA (SQ FT) BY CONSTRUCTION STAGE

	STAGE I		STAGE IIA		STAGE IIB/II		STAGE IIIA		STAGE IIIB/III		STAGE IV
	CUT	FILL	CUT	PVREM FILL	CUT	PVREM FILL	CUT	PVREM	CUT	PVREM FILL	CUT PVREM
88+17											
88+00	12.3	2.2	-	-	-	-	34.1	5.8	27.8	10.4 14.0	154.4 6.0 0.0

CROSS SECTIONS – F.A. 595 (IL RTE 5)