F.A. RTE.	SECTION	COUNTY	TOTAL SHEETS	SHEET NO.
595	1 - 1	ROCK ISLAND	239	218
STA. 75+60.93	TO STA.116+00.00			
FED. ROAD DIST. NO.	ILLINOIS	FED. AID PROJECT		
		CONTRACT # 84986		

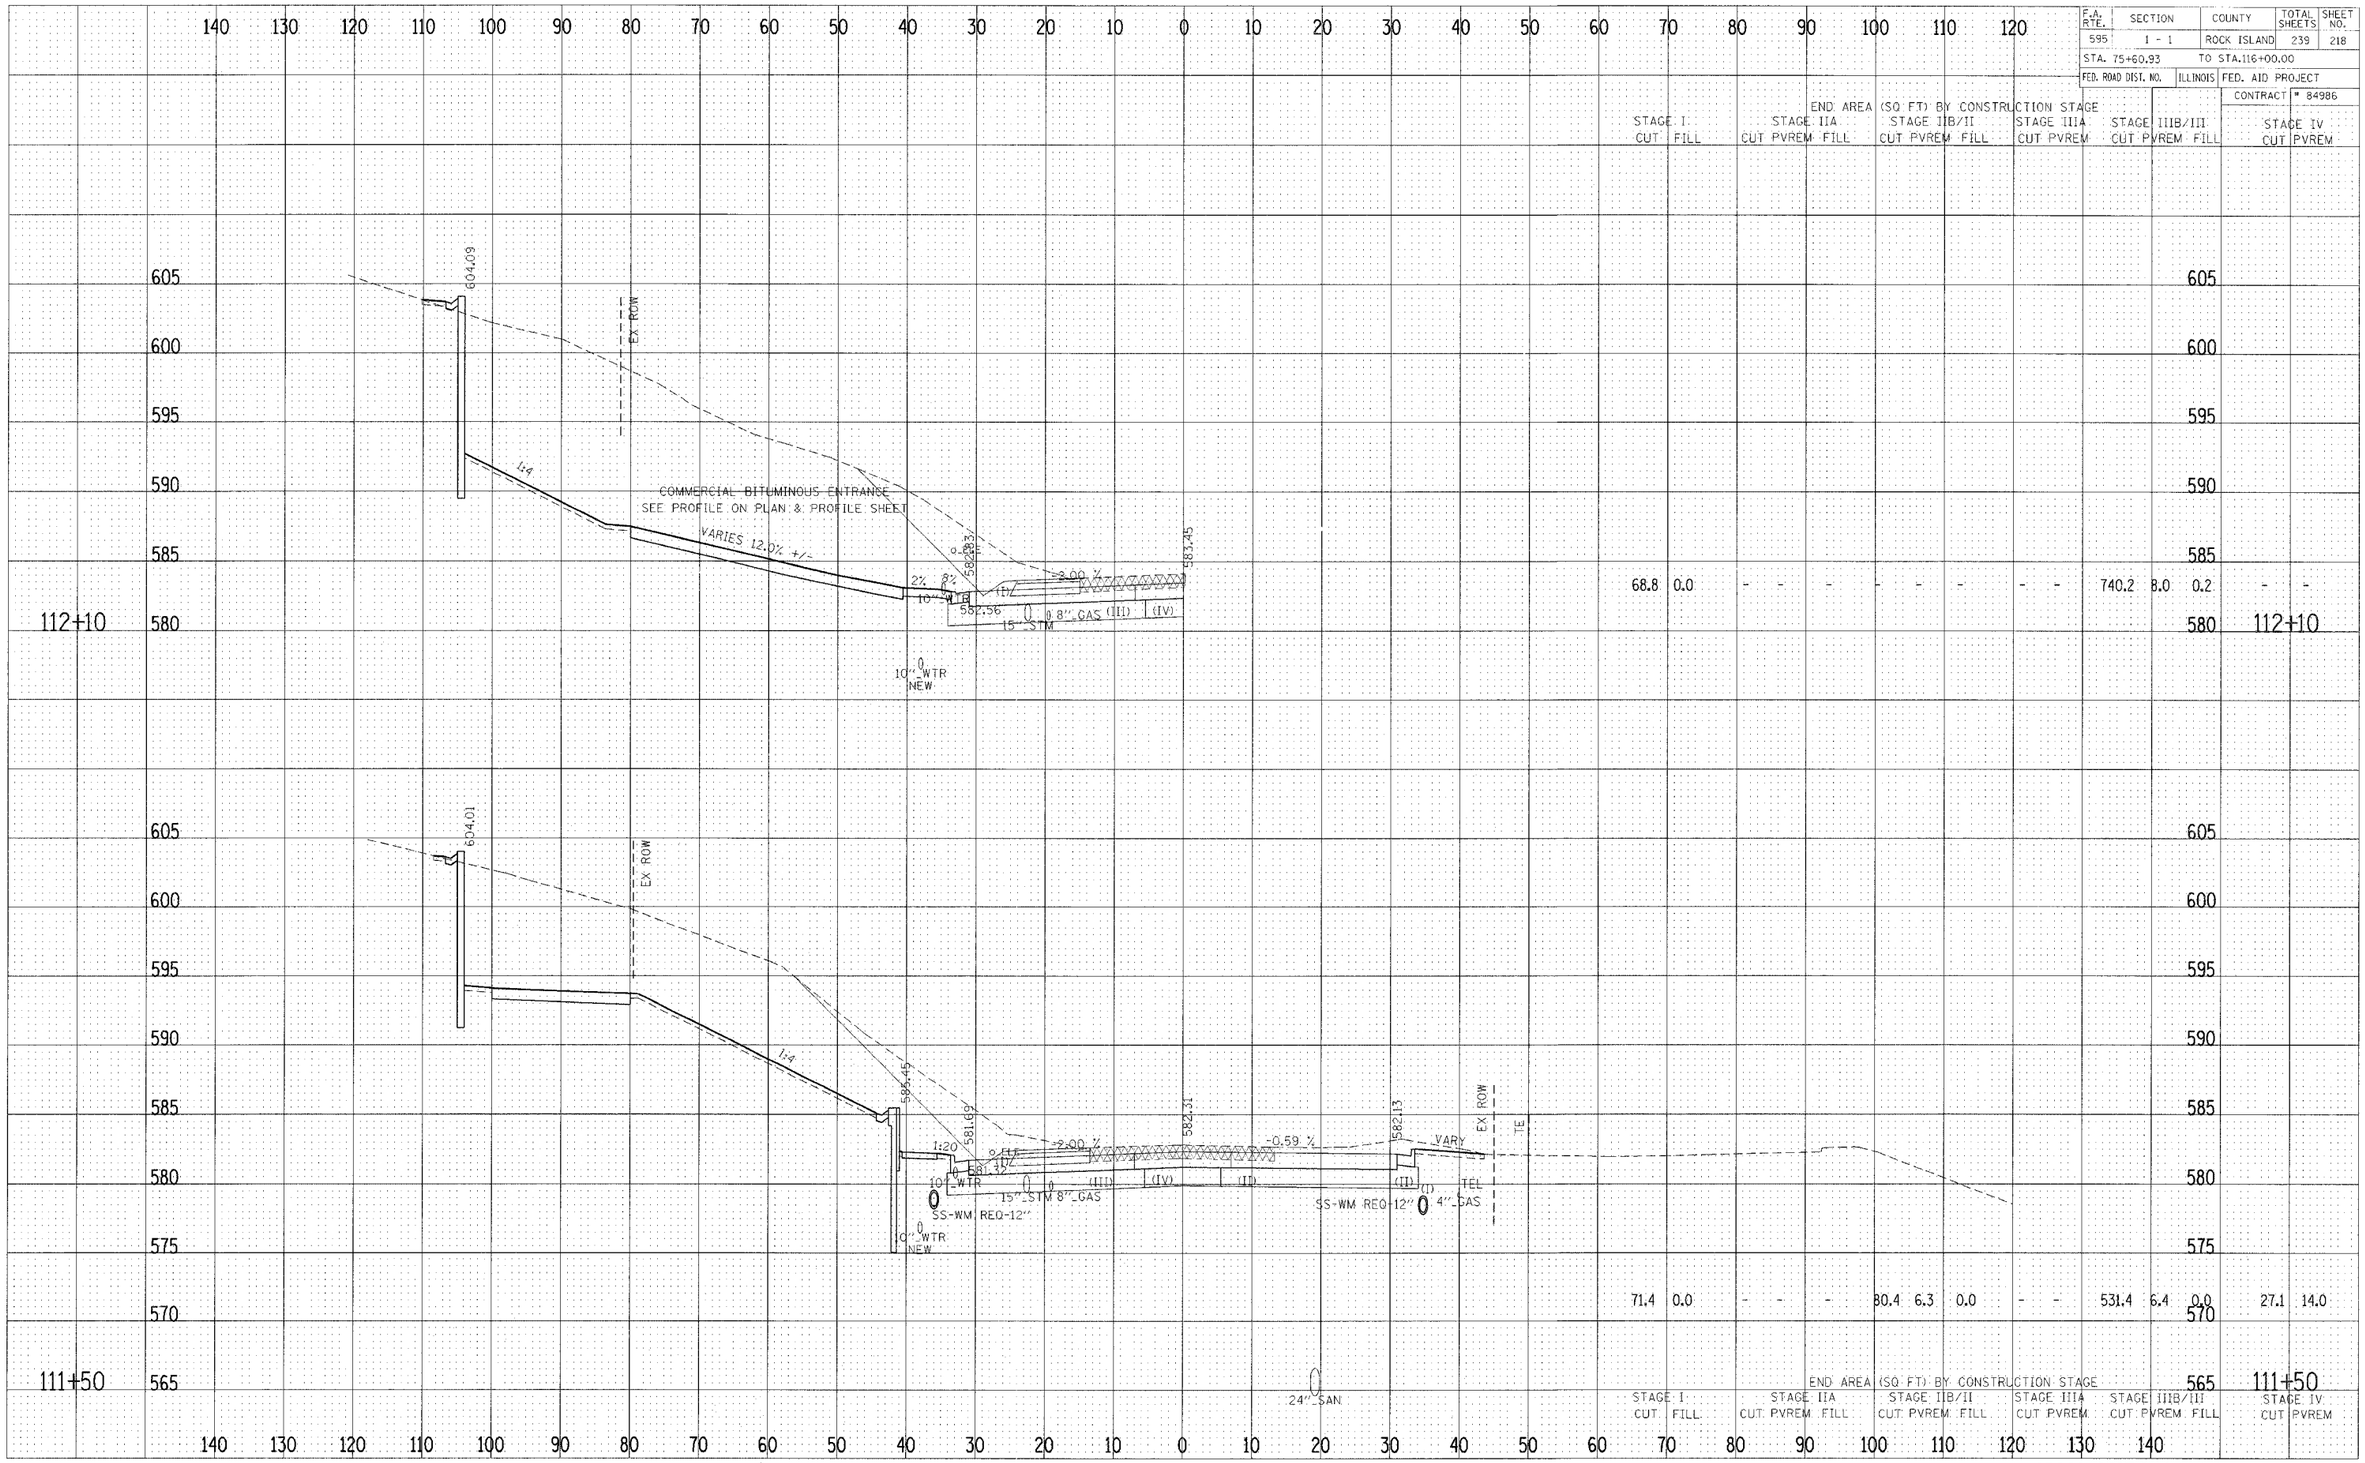

END AREA (SQ FT) BY CONSTRUCTION STAGE

STAGE I CUT	STAGE I FILL	STAGE IIA CUT	STAGE IIA PVREM	STAGE IIA FILL	STAGE IIB/II CUT	STAGE IIB/II PVREM	STAGE IIB/II FILL	STAGE IIIA CUT	STAGE IIIA PVREM	STAGE IIIB/III CUT	STAGE IIIB/III PVREM	STAGE IIIB/III FILL	STAGE IV CUT	STAGE IV PVREM
68.8	0.0	-	-	-	-	-	-	-	-	740.2	8.0	0.2	-	-
71.4	0.0	-	-	-	80.4	6.3	0.0	-	-	531.4	6.4	0.0	27.1	14.0

CROSS SECTIONS – F.A. 595 (IL RTE 5)