F.A.U. RTE.	SECTION	COUNTY	TOTAL SHEETS	THIS SHEET
6085	03-00069-00-FP	LASALLE	25	5
ILLINOIS	PROJECT	M-5036(91)		

CONTRACT NO. 87276

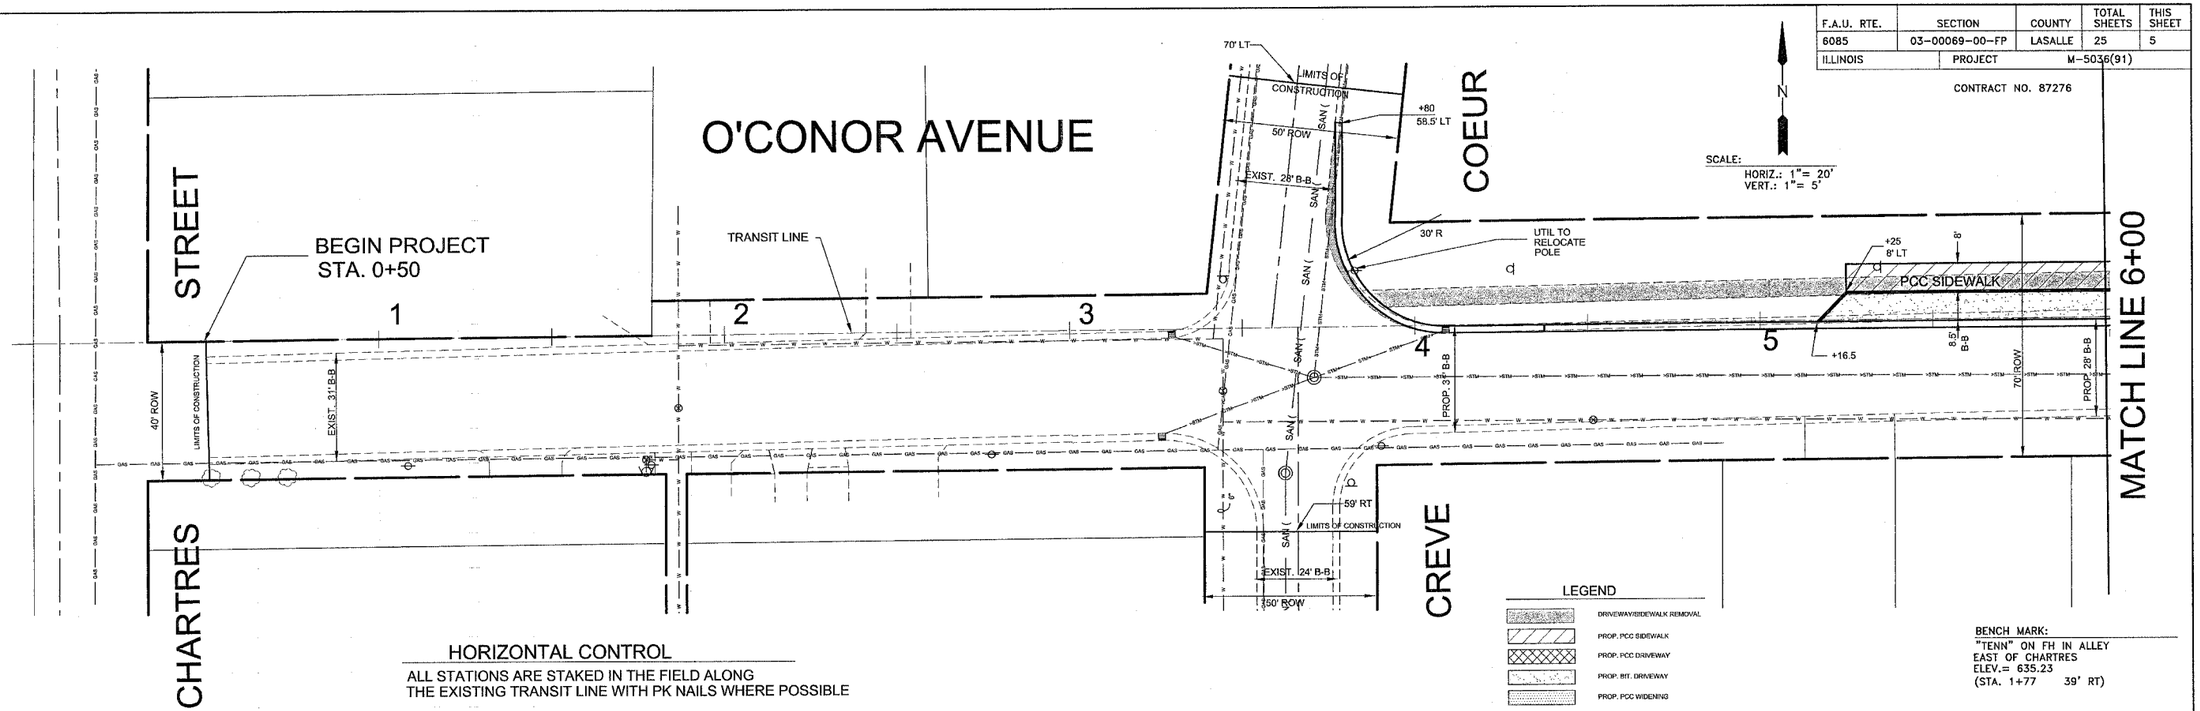

BENCH MARK:
"TENN" ON FH IN ALLEY
EAST OF CHARTRES
ELEV.= 635.23
(STA. 1+77 39' RT)

HORIZONTAL CONTROL

ALL STATIONS ARE STAKED IN THE FIELD ALONG
THE EXISTING TRANSIT LINE WITH PK NAILS WHERE POSSIBLE

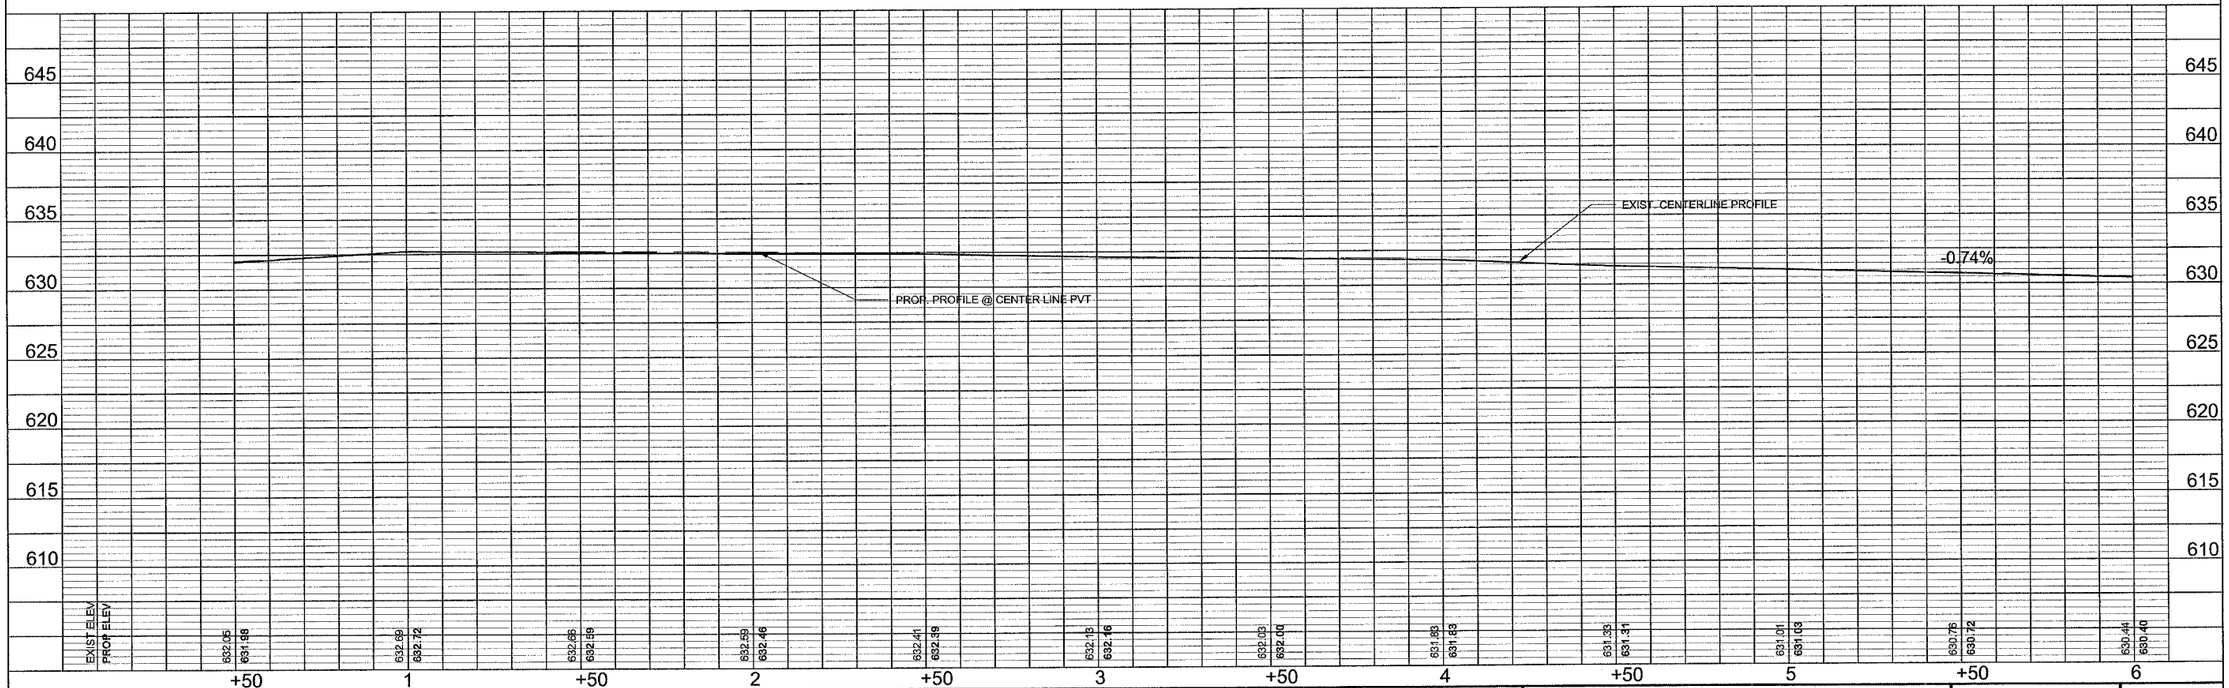

DRAWN BY: PAB	CAD: OCONORPG4	REVISIONS DATE 2/2006 BY PAB	CITY OF LASALLE	CITY OF LA SALLE O'CONOR AVENUE RECONSTRUCTION 03-00069-00-FP	PLAN AND PROFILE O'CONOR AVENUE STA. 0+50 TO STA. 6+00	SCALE: AS_NOTED	SHEET 5
CHECKED BY: DEB	DATE: 3/2005					FILE NO.:	OF 25