O'CONOR AVENUE

F.A.U. RTE.	SECTION	COUNTY	TOTAL SHEETS	THIS SHEET
6085	03-00069-00-FP	LASALLE	25	9
ILLINOIS	PROJECT	M-5036(91)		

CONTRACT NO. 87276

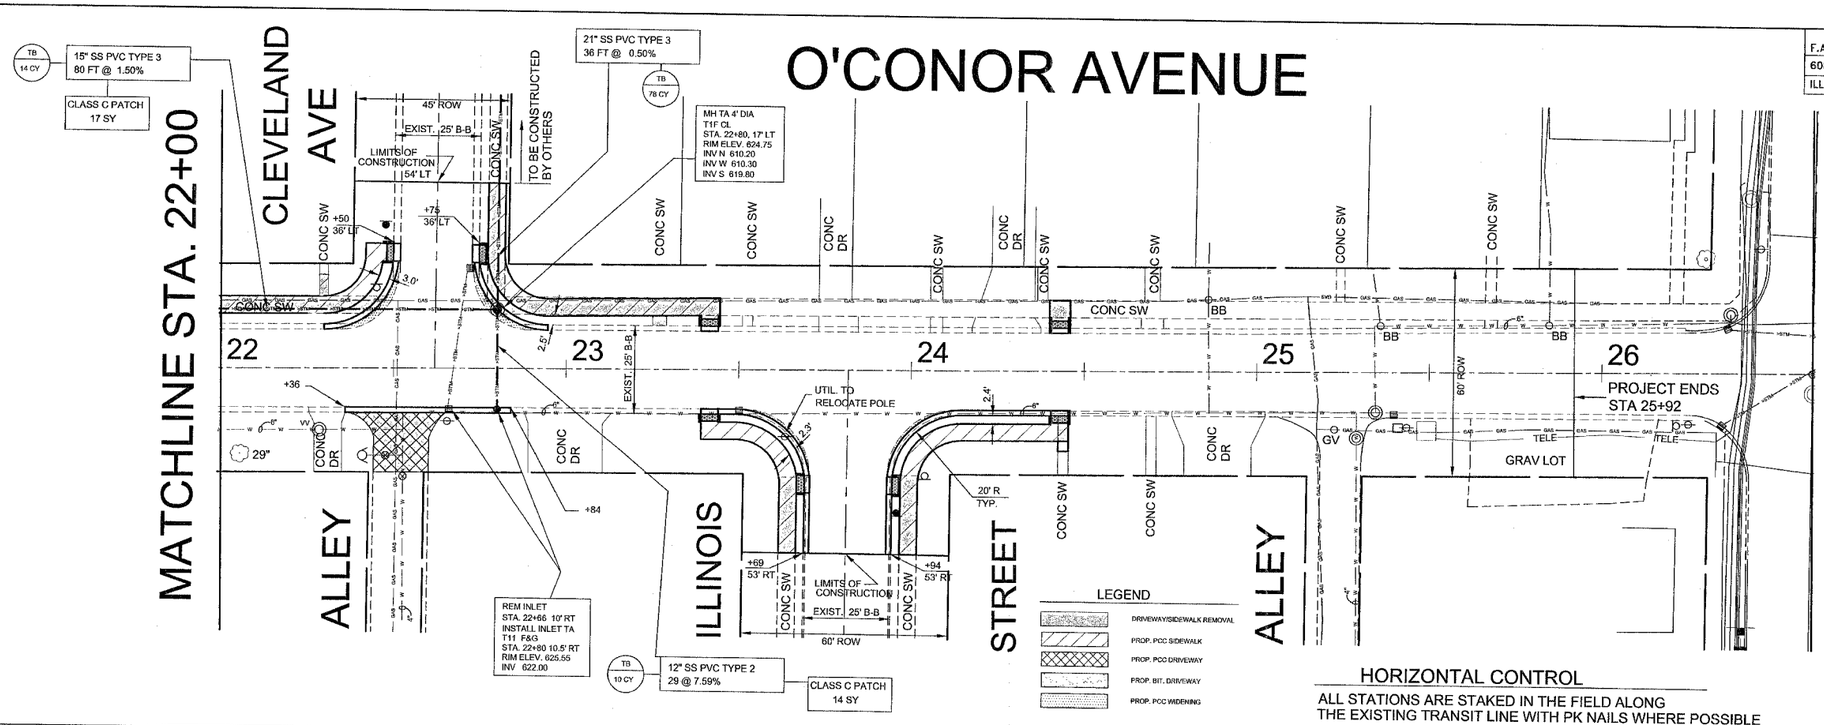

HORIZONTAL CONTROL

ALL STATIONS ARE STAKED IN THE FIELD ALONG THE EXISTING TRANSIT LINE WITH PK NAILS WHERE POSSIBLE

SCALE:
HORIZ.: 1"= 20'
VERT.: 1"= 5'

BENCH MARK:
SW BOLT @ ABANDONED LIGHT BASE
NE COR O'CONOR AND ST. VINCENT AVE
ELEV.= 621.89

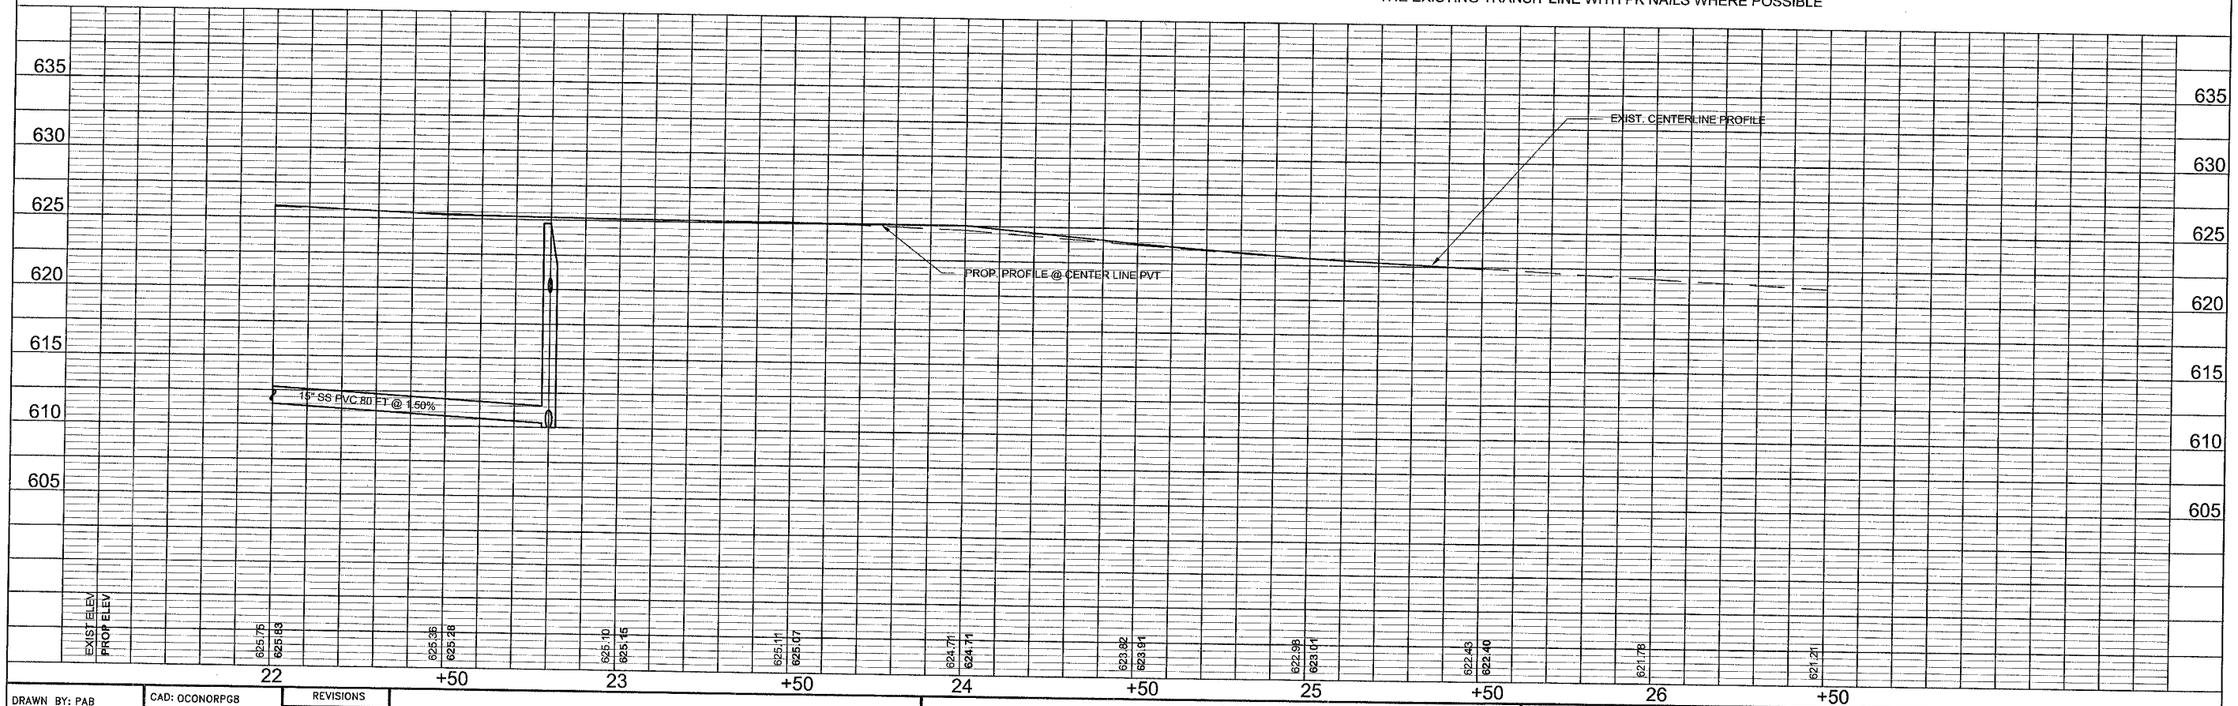

DRAWN BY: PAB	CAD: OCONORPG8	REVISIONS DATE	BY	CITY OF LASALLE	CITY OF LA SALLE O'CONOR AVENUE RECONSTRUCTION 03-00069-00-FP	PLAN AND PROFILE O'CONOR AVENUE STA. 22+00 TO STA. 26+50	SCALE: AS_NOTED	SHEET 9
CHECKED BY: DEB	DATE: 3/2005	2/2006	PAB				FILE NO.:	OF 25