ROUTE NO.	SECTION	COUNTY	TOTAL SHEETS	SHEET NO.
C.H. 2	*	FULTON	14	12
FED. ROAD DIST. NO. 7		ILLINOIS	FED. AID PROJECT	BR-5-452(115)

*04-00130-00-BR

CONTRACT #89373

INTENDED SEQUENCE

1. PLACEMENT OF PERIMETER EROSION CONTROL BARRIER PRIOR TO COMMENCEMENT OF ANY WORK. SEE STANDARD 280001.
2. REMOVAL OF THE EXISTING STRUCTURE.
3. CONSTRUCTION OF NEW SUBSTRUCTURE.
4. CONSTRUCTION OF THE NEW SUPERSTRUCTURE.
5. THE PLACEMENT AND MAINTENANCE OF TEMPORARY EROSION CONTROLS.
6. FINAL GRADING AND SHAPING INCLUDING PLACEMENT OF AGGREGATE BASE COURSE & BITUMINOUS SURFACE.
7. REMOVAL AND PROPER CLEAN UP OF TEMPORARY EROSION CONTROLS.
8. PLACEMENT OF PERMANENT EROSION CONTROLS.

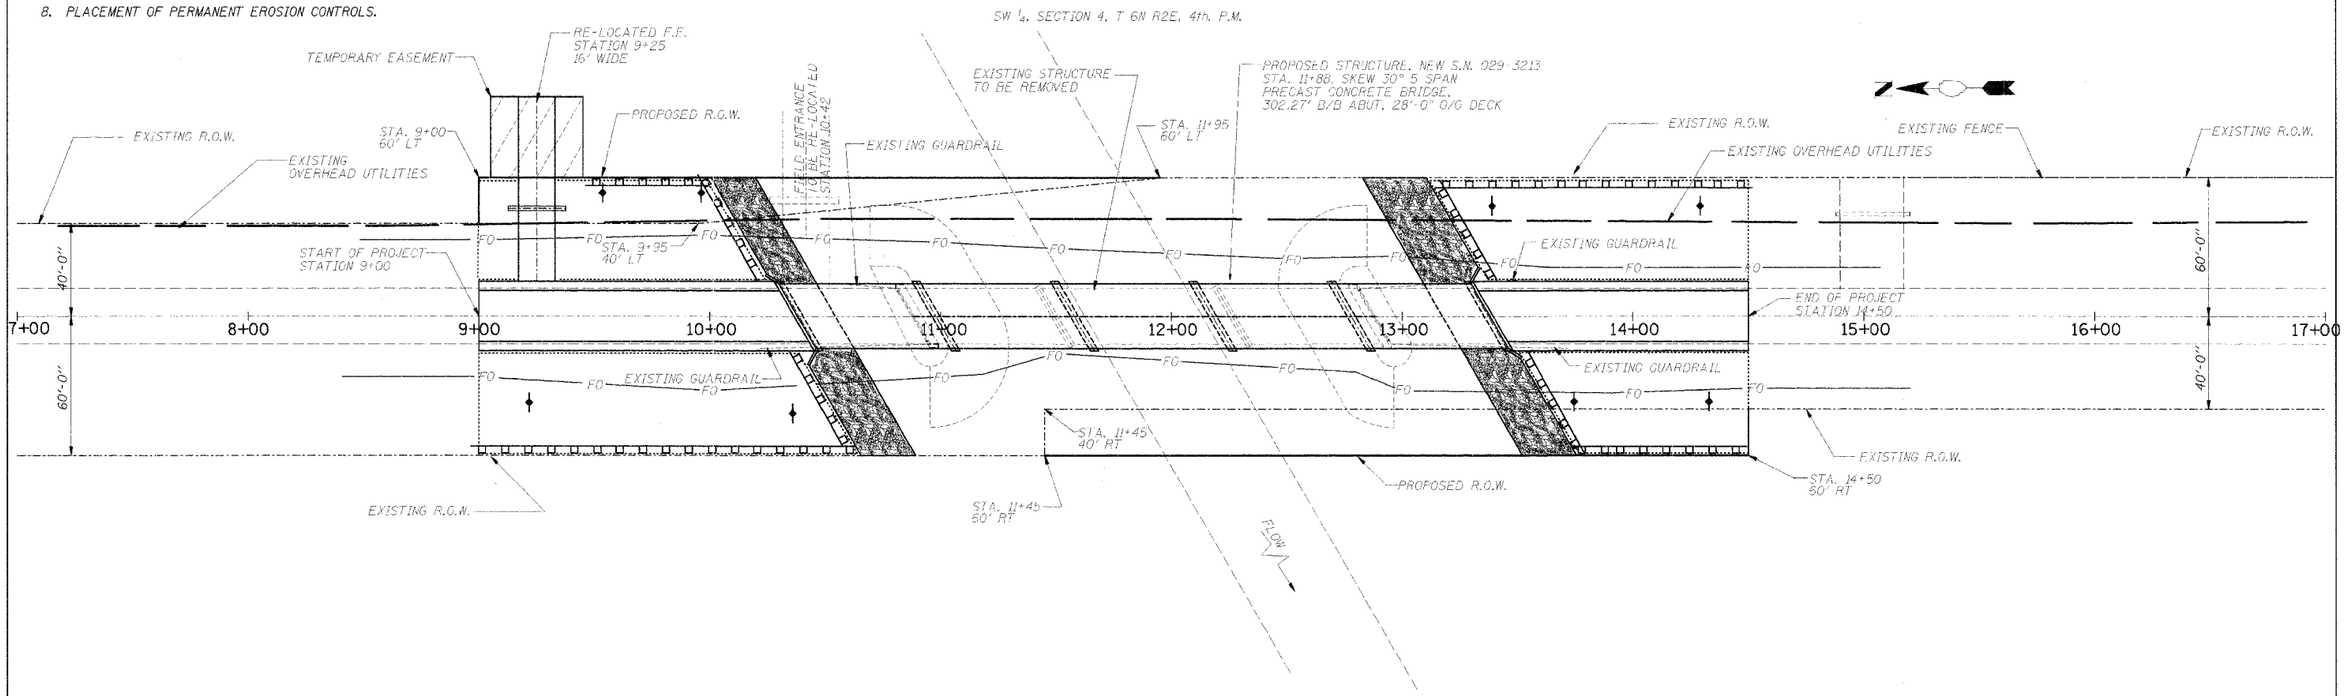

30 0 30 60

SCALE 1" = 30'

PERMANENT EROSION CONTROL

Grouted RipRap

Seeding, Cl. 2 with Fertilizer and Mulch

TEMPORARY EROSION CONTROL

Temporary Ditch Check

Perimeter Erosion Barrier

PERIMETER EROSION BARRIER

STA	OFFSET	TO	STA	OFFSET	LENGTH
9+45	60' LT		10+00	60' LT	55 FT
10+00	60' LT		10+20	15' LT	50 FT
9+00	60' RT		10+60	60' RT	160 FT
10+35	15' RT		10+60	60' RT	50 FT
13+20	60' LT		14+50	60' LT	130 FT
13+20	60' LT		13+40	15' LT	50 FT
13+55	15' RT		13+75	60' RT	50 FT
13+75	60' RT		14+50	60' RT	75 FT
TOTAL					620 FT

TEMPORARY DITCH CHECKS

STA	OFFSET	QUANTITY
9+25	RT.	1 EACH
9+50	LT.	1 EACH
10+00	LT.	1 EACH
10+25	RT.	1 EACH
13+40	LT.	1 EACH
13+75	RT.	1 EACH
14+30	LT. & RT.	2 EACH
TOTAL		8 EACH

TEMPORARY EROSION CONTROL Bill of Materials		
Item	Unit	Quantity
Temporary Erosion Control Seeding	Pound	400
Temporary Ditch Checks	Each	8
Perimeter Erosion Barrier	Foot	620

TEMPORARY EROSION CONTROL PLAN