FOR INDEX OF SHEETS AND COMMITMENTS, SEE SHEET NO. 2
FOR LIST OF STANDARDS, SEE SHEET NO. 2
SEE TYPICAL SECTIONS FOR STRUCTURAL PAVEMENT INFORMATION

CONTRACT # 89393
20+2 Total pages

PLAN FOR NORTH MAIN STREET TURN LANE (FAP 398)

FOR

COUNTY OF TAZEWELL
SECTION 05-00061-04-FP
TAZEWELL COUNTY
PROJECT NO. F-398 (003)
C-94-056-06

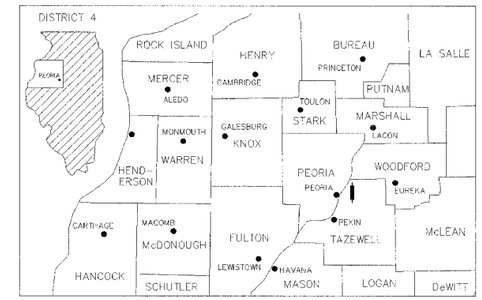

LOCATION OF SECTION INDICATED THUS:

DESIGN DESIGNATION

NORTH MAIN STREET
ADT = 6000 (2025) ARTERIAL 0.12 (CONVENTIONAL PAVEMENT-20)

DRAWING SCALES

PLAN: 1" = 5' (0' 5' 10')

PLAN: 1" = 10' (0' 10' 20')

PLAN: 1" = 40' (0' 40' 80')

SURVEY BOOK NOS.

295

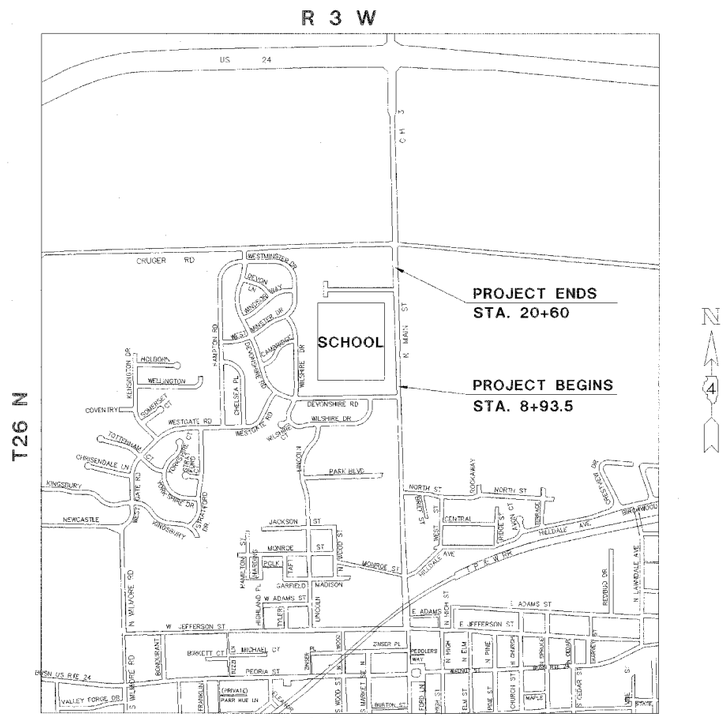

LOCATION MAP

0' 1000' 2000'

GROSS LENGTH OF IMPROVEMENT = 1,166.50 FEET = 0.221 MILES
NET LENGTH OF IMPROVEMENT = 1,166.50 FEET = 0.221 MILES

WARNING
CALL JULIE TOLL FREE 1-800-892-0123
CALL JULIE BEFORE YOU DIG

BITUMINOUS SUPERPAVE

QC/QA BITUMINOUS

KENNETH M. COULTER No. 062-038839 REGISTERED PROFESSIONAL ENGINEER PEORIA, IL STATE OF ILLINOIS

Kenneth M Coulter 2-22-06
KENNETH M. COULTER DATE
ILLINOIS REGISTERED PROFESSIONAL ENGINEER
No. 062-038839

APPROVED Feb 22, 20 06
John J Anderson
COUNTY ENGINEER

PASSED February 24, 20 06
L Scott LaSalle
DISTRICT FOUR ENGINEER OF LOCAL ROADS & STREETS

RELEASING FOR BID BASED ON LIMITED REVIEW FEB 26, 20 06
Joseph E Crowe
DEPUTY DIRECTOR OF HIGHWAYS, REGION THREE ENGINEER

STS CONSULTANTS
111 NE Jefferson Ave.
Peoria, Illinois 61602
Ph(309)676-8464
FAX(309)676-5445
IL Design Firm Reg. No. 184-001518

TAZEWELL COUNTY LIASON: JOHN ANDERSON 477-2222 IDOT LIASON: SCOT LASALLE 671-3690

PRINTED BY THE AUTHORITY OF THE STATE OF ILLINOIS