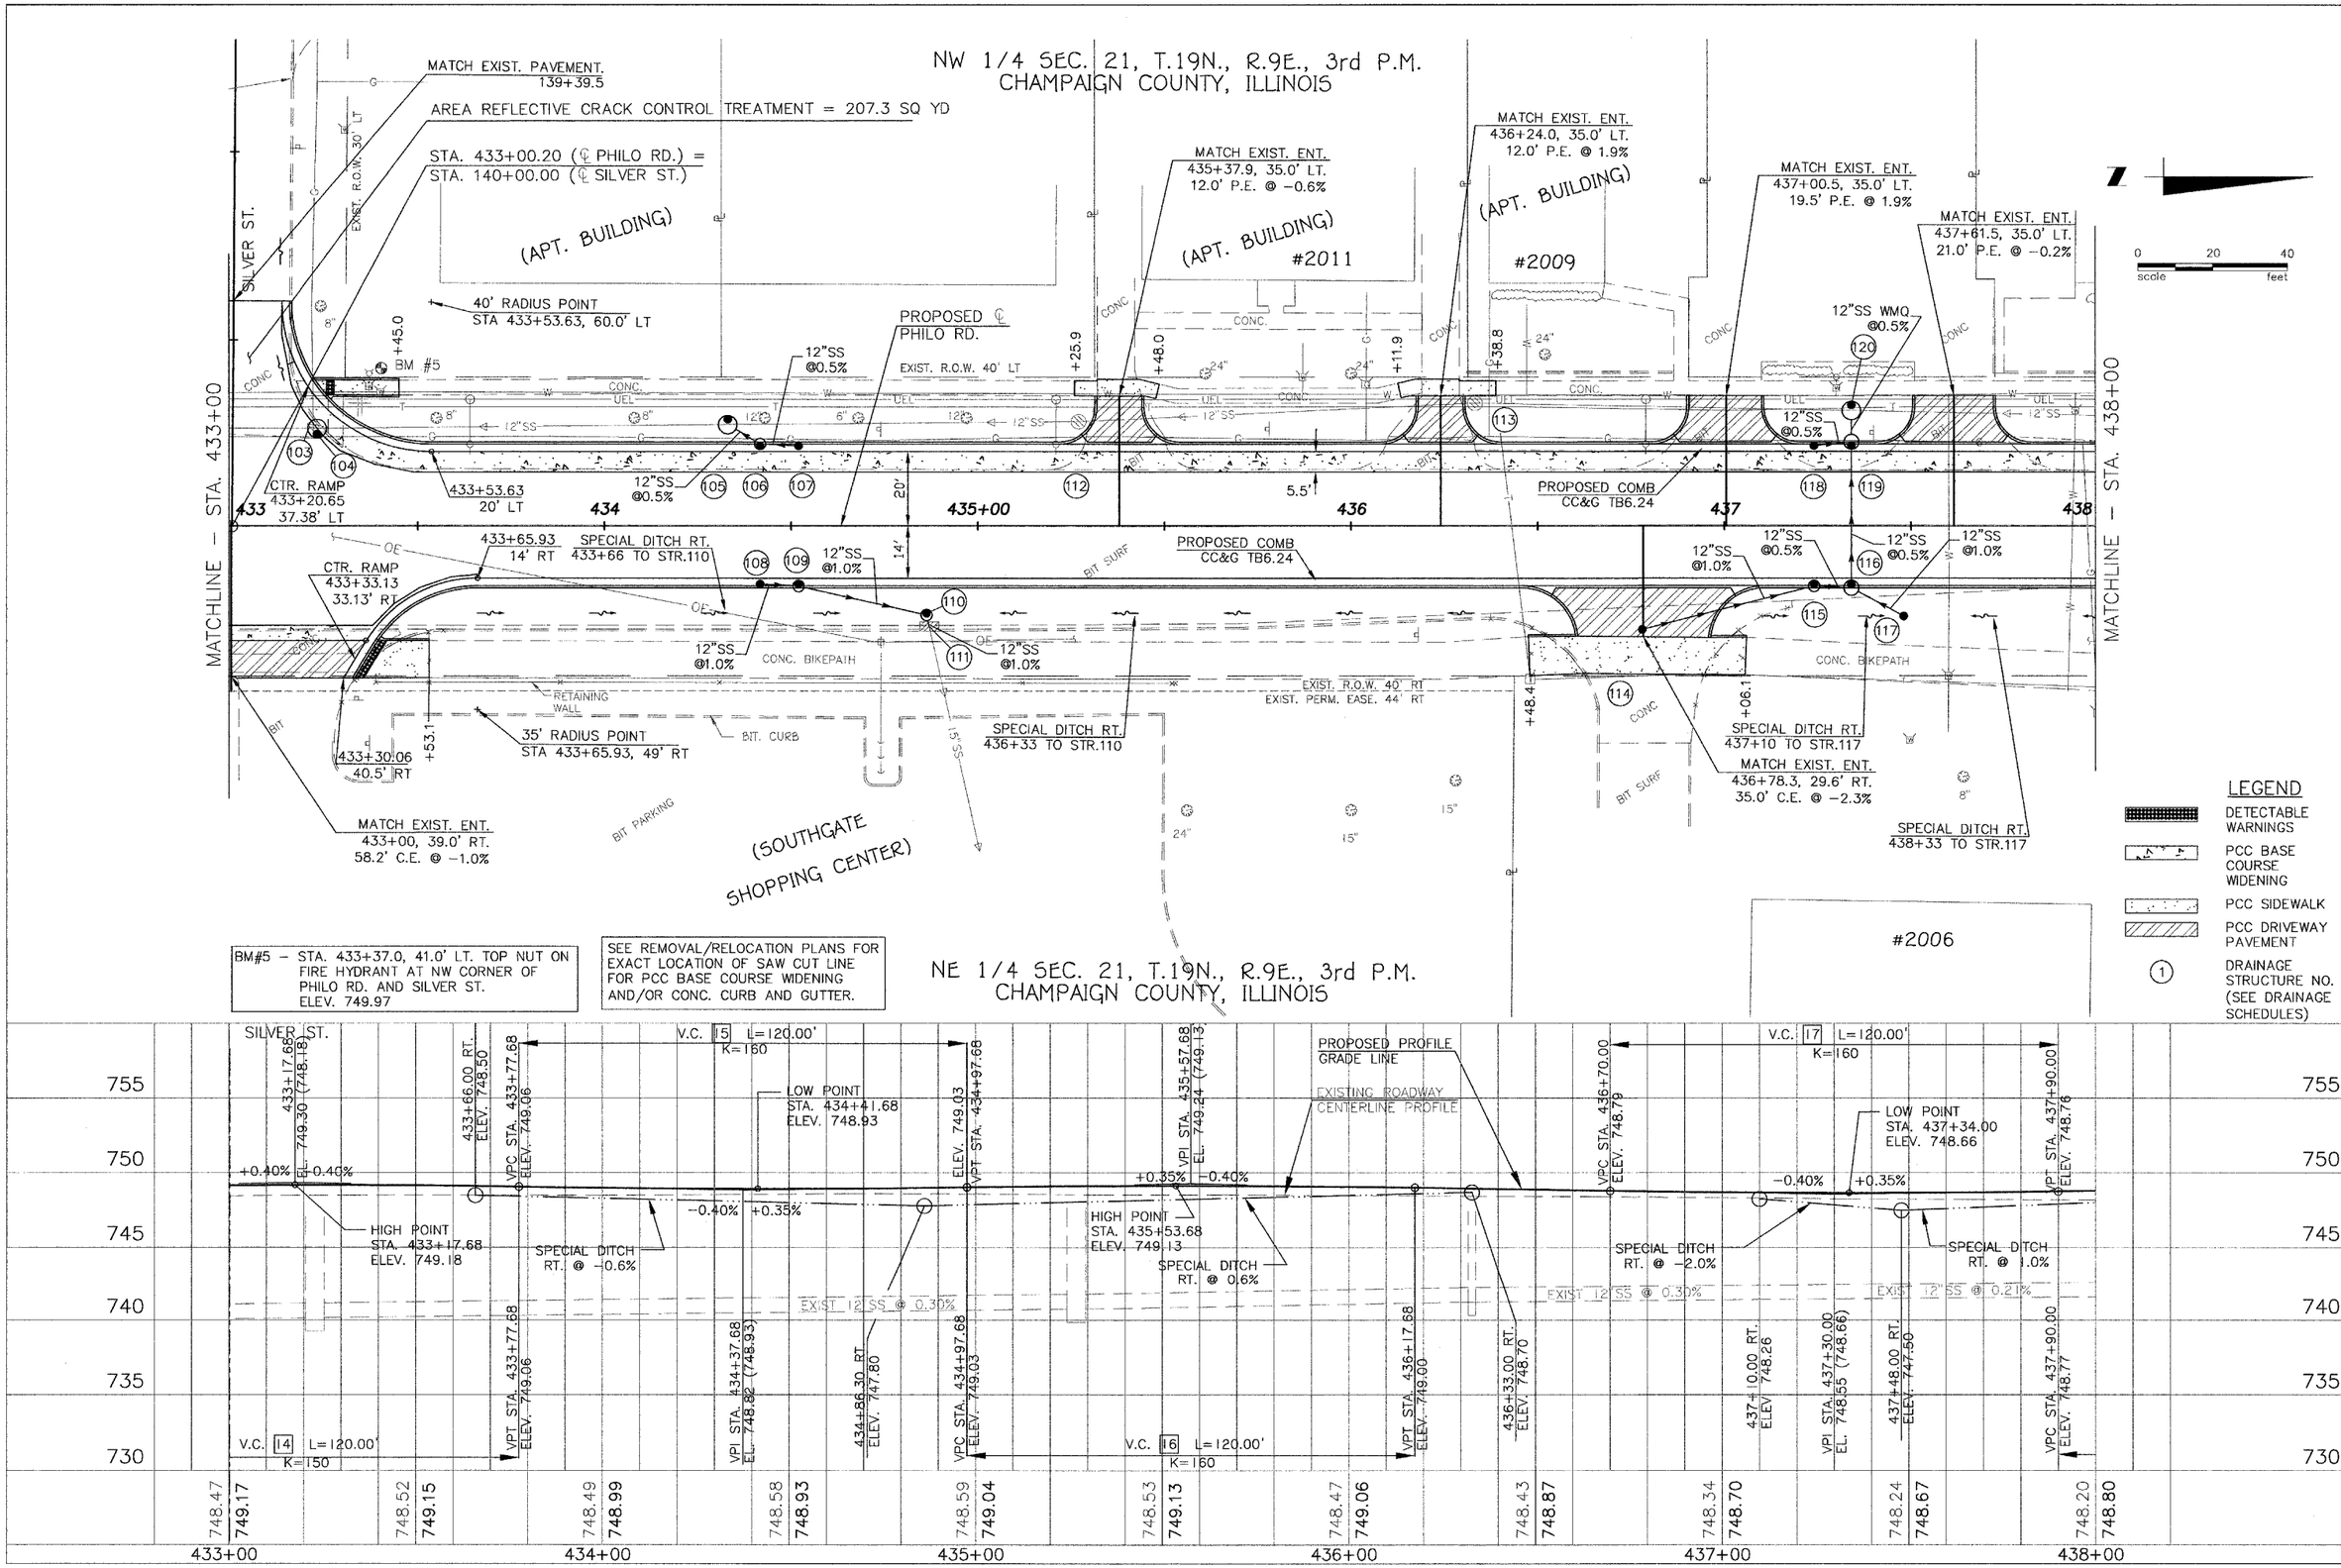

CITY OF URBANA
PUBLIC WORKS
ENGINEERING DIVISION

DRAWN BY: AJS
CHECKED BY: GLJ
DATED: 2/06
DESIGNED BY: CES

CITY SECTION
95-00305-01-PV

Philo Road Improvement
Plan & Profile
Sta 433+00 to Sta 438+00

SHEET NO. 32 OF 62