CONTRACT NO. 93406

F.A.S. RTE.	SECTION	COUNTY	TOTAL SHEETS	SHEET NO.
567	04-00027-01-PV	MASON	79	33
STA.		TO STA.		
FED. ROAD DIST. NO.	ILLINOIS	FED. AID PROJECT		

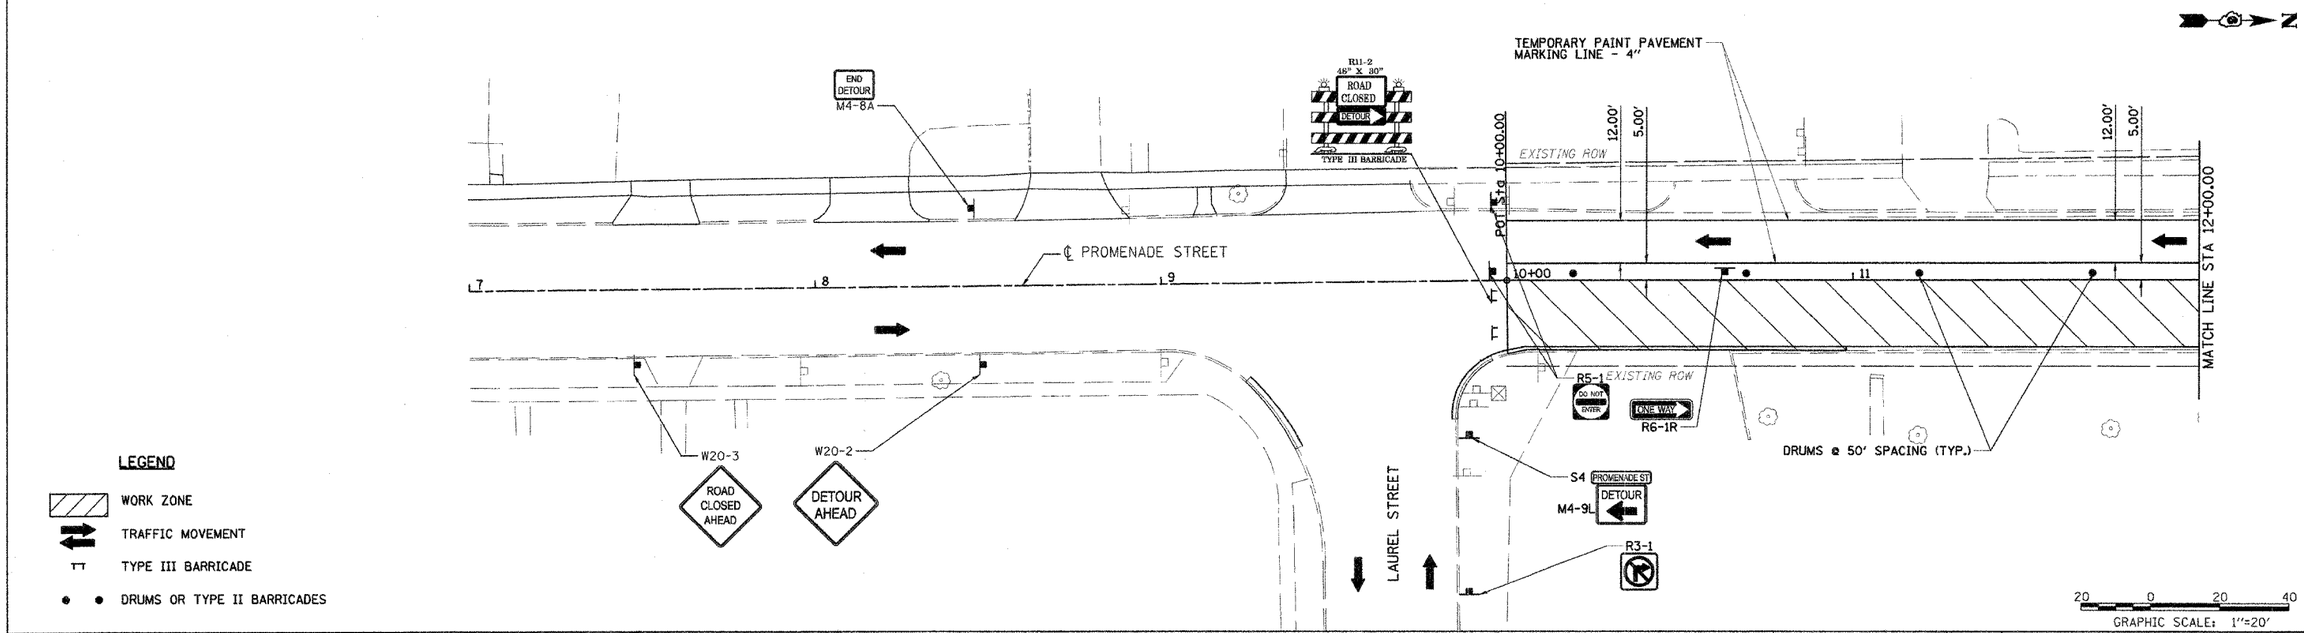

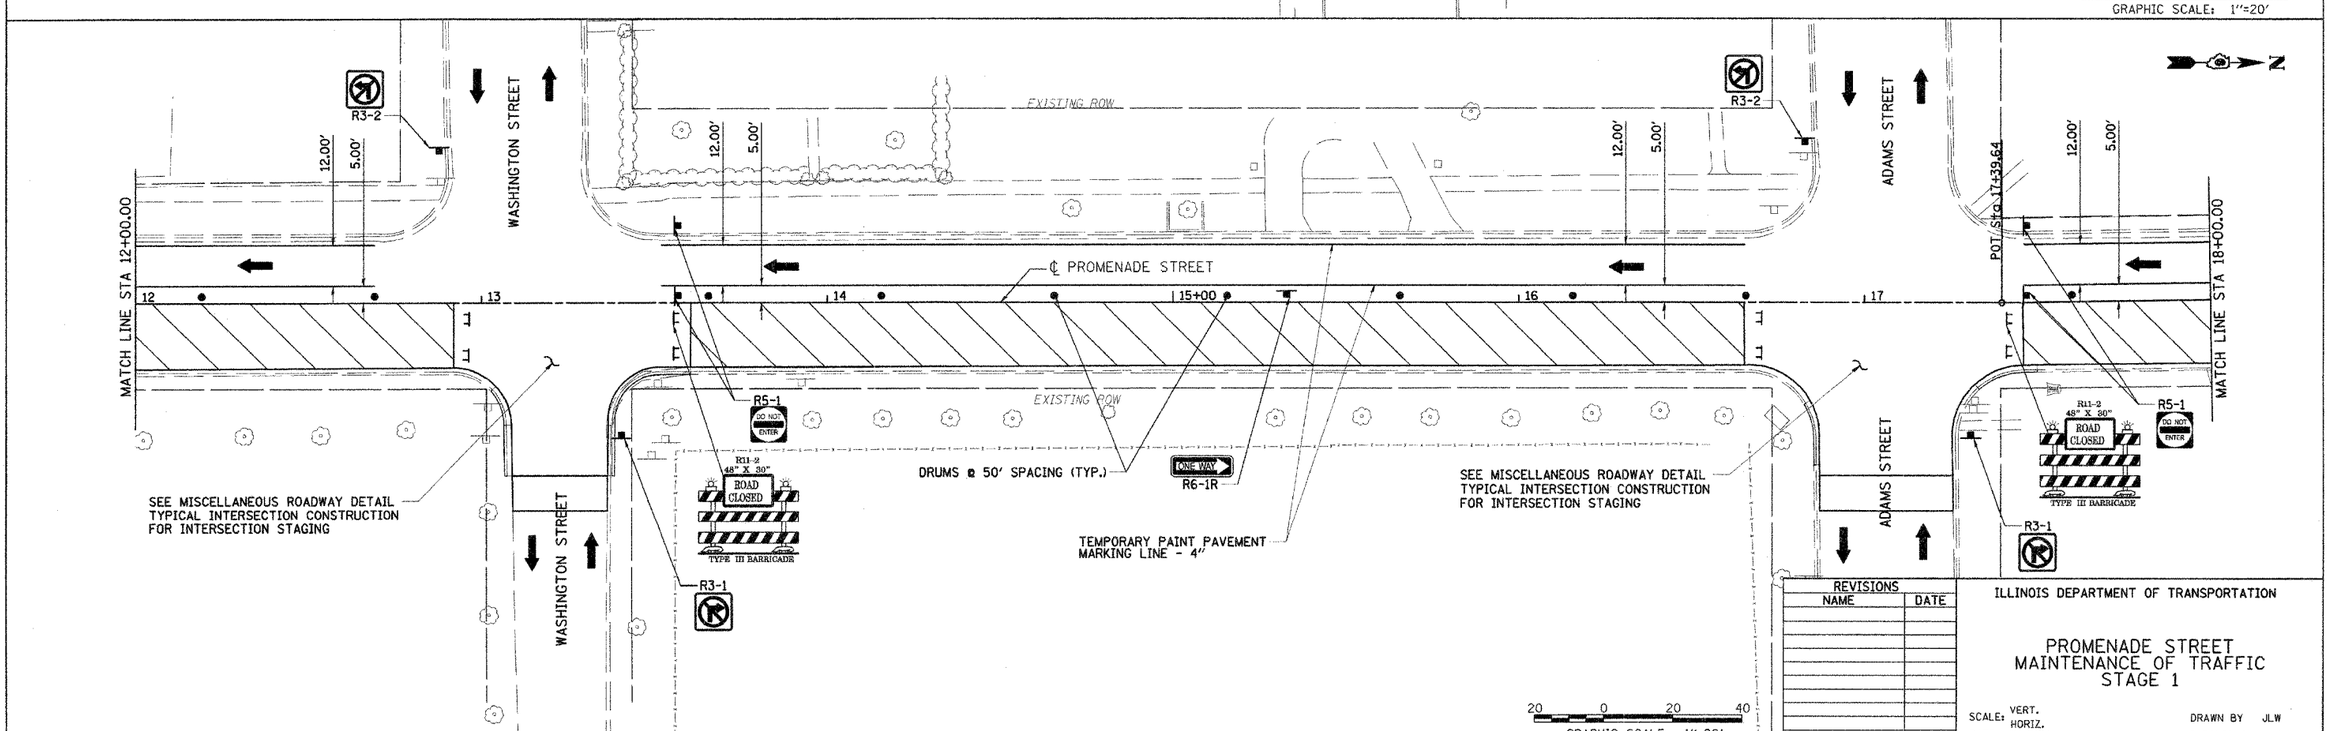

REVISIONS	
NAME	DATE

ILLINOIS DEPARTMENT OF TRANSPORTATION

PROMENADE STREET
MAINTENANCE OF TRAFFIC
STAGE 1

SCALE: VERT. HORIZ.
DATE 11/4/05
DRAWN BY JLW
CHECKED BY RXC

STA 10+00 TO STA 18+00

LAYOUT	KET	8/04/05
DRAWN	JLW	8/10/05
REVIEWED	RXC	11/18/05

10:01:12 AM
02\02\2006, 10:01 AM
$FILE$