CONTRACT NO. 93406

F.A.S. RTE.	SECTION	COUNTY	TOTAL SHEETS	SHEET NO.
567	04-00027-01-PV	MASON	79	76
STA.	TO STA.			
FED. ROAD DIST. NO.	ILLINOIS	FED. AID PROJECT		

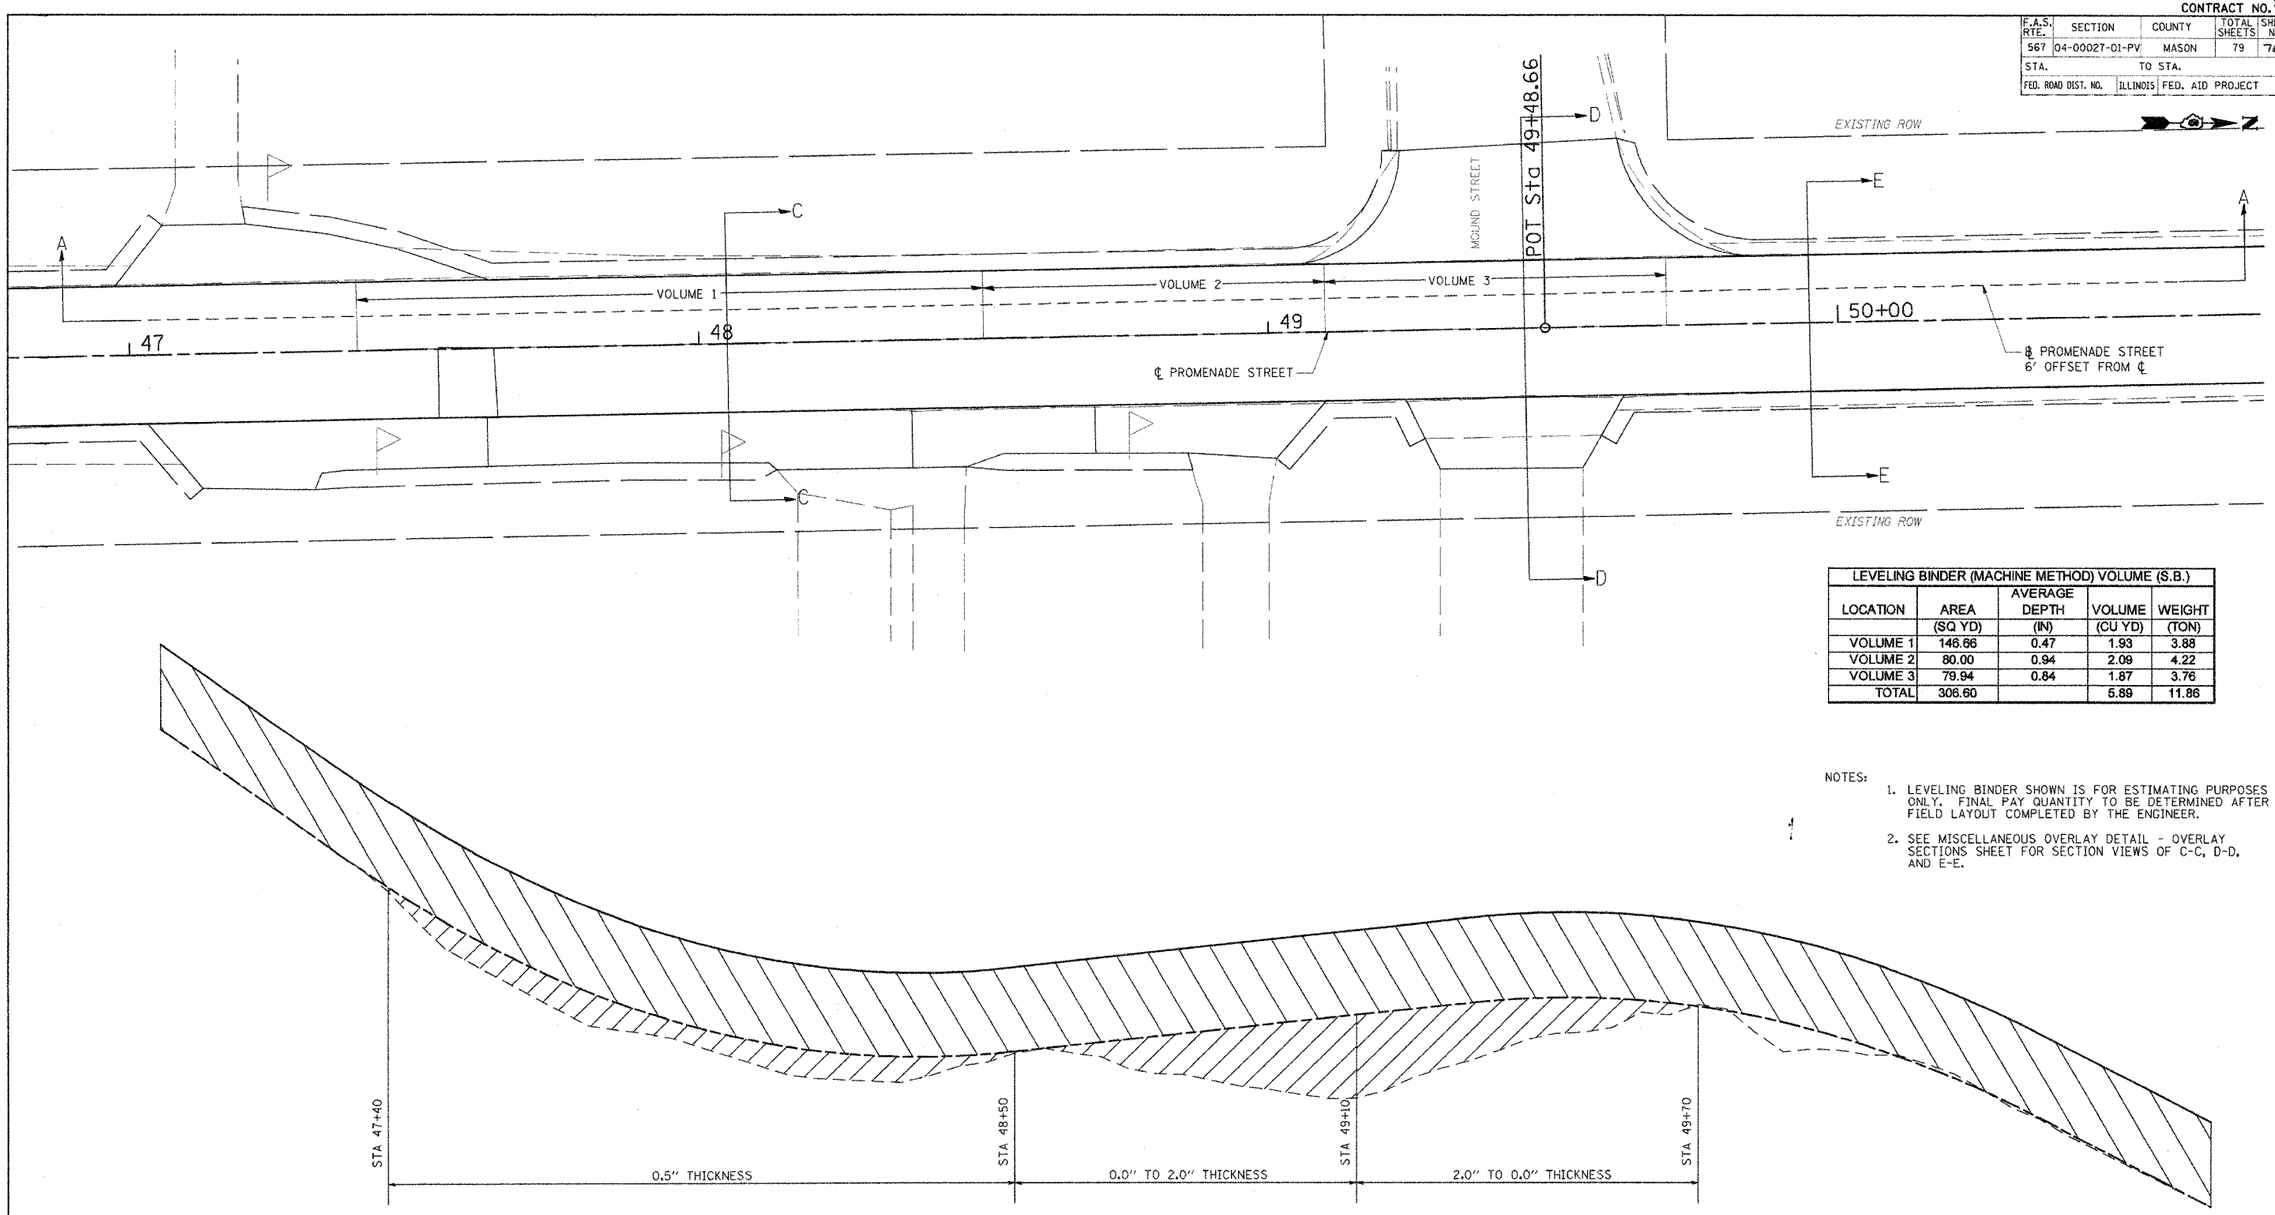

LEVELING BINDER (MACHINE METHOD) VOLUME (S.B.)				
LOCATION	AREA (SQ YD)	AVERAGE DEPTH (IN)	VOLUME (CU YD)	WEIGHT (TON)
VOLUME 1	146.66	0.47	1.93	3.88
VOLUME 2	80.00	0.94	2.09	4.22
VOLUME 3	79.94	0.84	1.87	3.76
TOTAL	306.60		5.89	11.86

NOTES:

1. LEVELING BINDER SHOWN IS FOR ESTIMATING PURPOSES ONLY. FINAL PAY QUANTITY TO BE DETERMINED AFTER FIELD LAYOUT COMPLETED BY THE ENGINEER.
2. SEE MISCELLANEOUS OVERLAY DETAIL - OVERLAY SECTIONS SHEET FOR SECTION VIEWS OF C-C, D-D, AND E-E.

LEGEND:

POLYMERIZED BITUMINOUS CONCRETE SURFACE COURSE, SUPERPAVE, MIX "D", N50, 2"

LEVELING BINDER (MACHINE METHOD), SUPERPAVE N50

SECTION A-A
STATION 47+00 TO STATION 50+60

NOT TO SCALE

REVISIONS NAME	DATE

ILLINOIS DEPARTMENT OF TRANSPORTATION

PROMENADE STREET (C.H. 20)
MISCELLANEOUS OVERLAY DETAIL
SOUTHBOUND LANE

SCALE: VERT.
HORIZ.
DATE 8/04/05

DRAWN BY JLW
CHECKED BY RXC

LAYOUT	KET	8/04/05
DRAWN	TCJ	1/24/06
REVIEWED	RXC	2/03/06

3:34:33 PM
82181\2006. 03.24 PM
4/12/06