ORIGINAL SURVEY		BY	DATE
NOTE BOOK	SURVEYED		
	PLOTTED		
	TEMPLATE		
	AREAS		
NO.	AREAS CHECKED		

FINAL SURVEY		BY	DATE
NOTE BOOK	SURVEYED		
	PLOTTED		
	TEMPLATE		
	AREAS		
NO.	AREAS CHECKED		

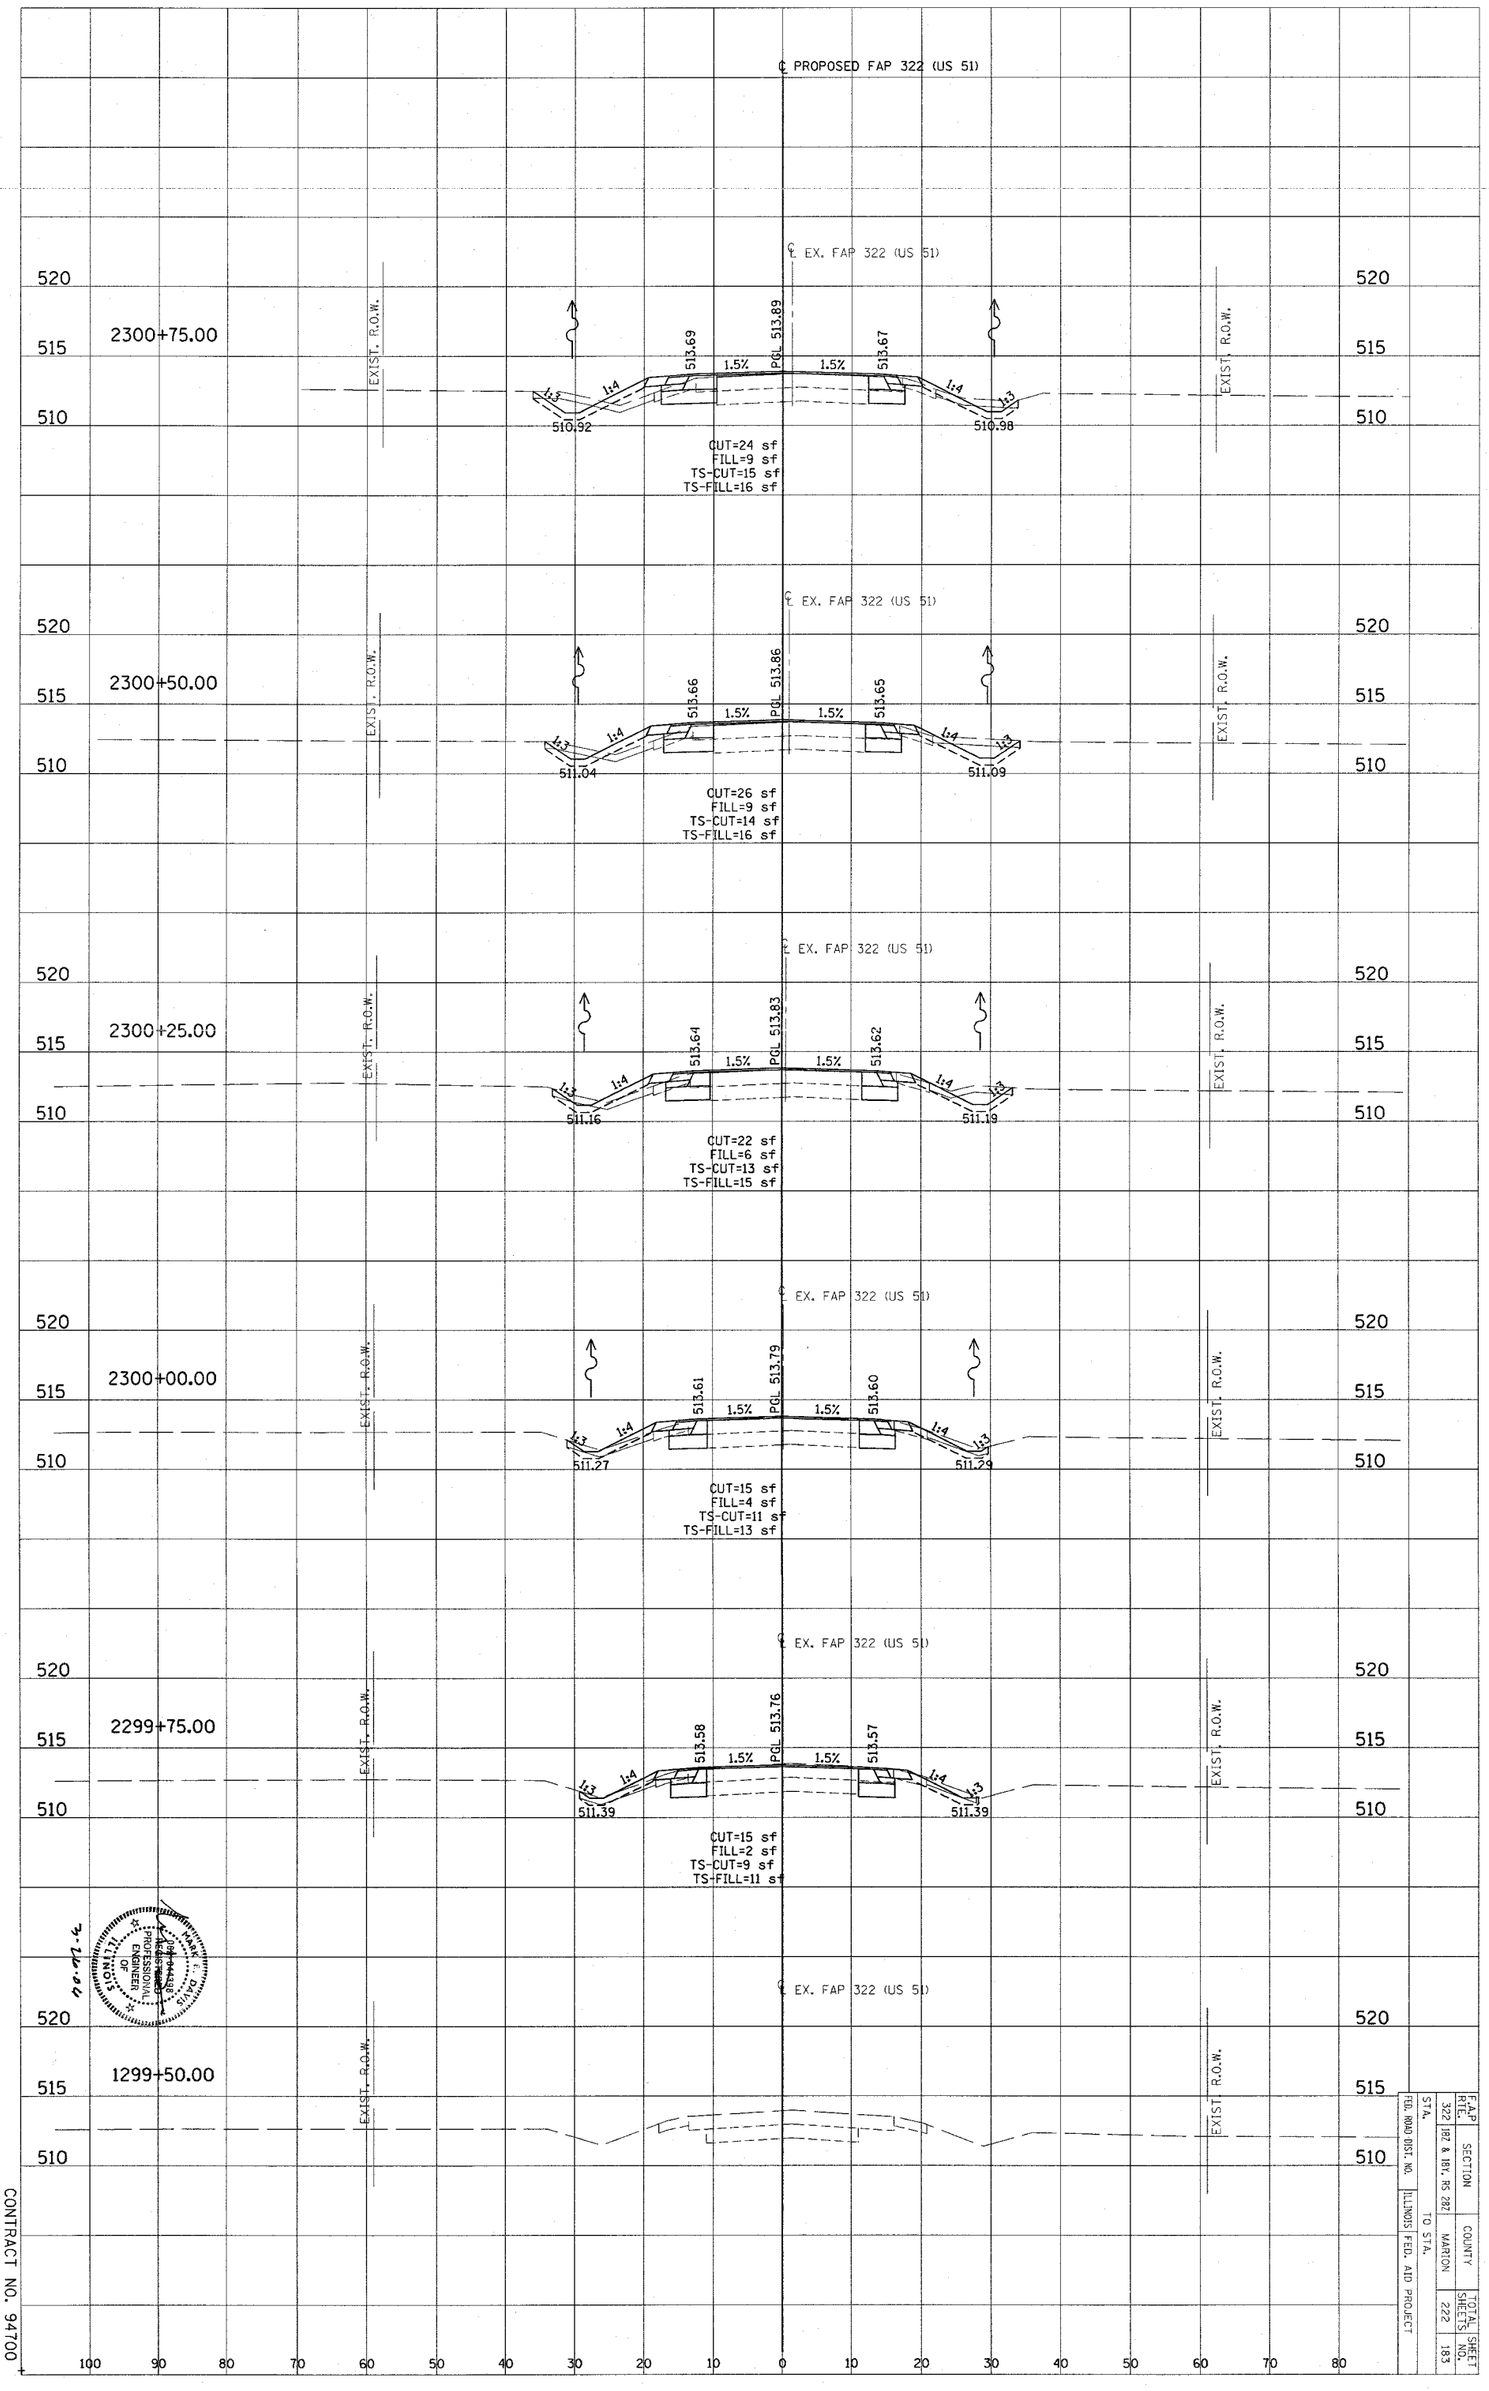

MARK E. DAVIS
REGISTERED PROFESSIONAL ENGINEER OF ILLINOIS
3-26-04

Revised 3/28/06

CONTRACT NO. 94700

F.A.P. RTE.	SECTION	COUNTY	TOTAL SHEETS	SHEET NO.
322	18Z & 18Y, RS 28Z	MARION	222	183

STA. TO STA.

FED. ROAD DIST. NO. ILLINOIS FED. AID PROJECT