F.A.P. RTE.	SECTION	COUNTY	TOTAL SHEETS	SHEET NO.
327	18Z & 18Y, RS 28Z	MARION	222	61
STA. 505+00.00	TO STA. 511+00.00			
IDOT DIST. NO. 7	ILLINOIS	FED. AID PROJECT		
CONTRACT NO. 94700				

N

20 0 20 40 60

1" = 20'

PLAN
SURVEYED
PLOTTED
BRIDGES CHECKED
ALIGNMENT CHKD
NOTE BOOK
NO.
STRUCTURE NOTATNS CHKD
BY
DATE

PROFILE
SURVEYED
PLOTTED
BRIDGES CHECKED
ALIGNMENT CHKD
NOTE BOOK
NO.
STRUCTURE NOTATNS CHKD
BY
DATE

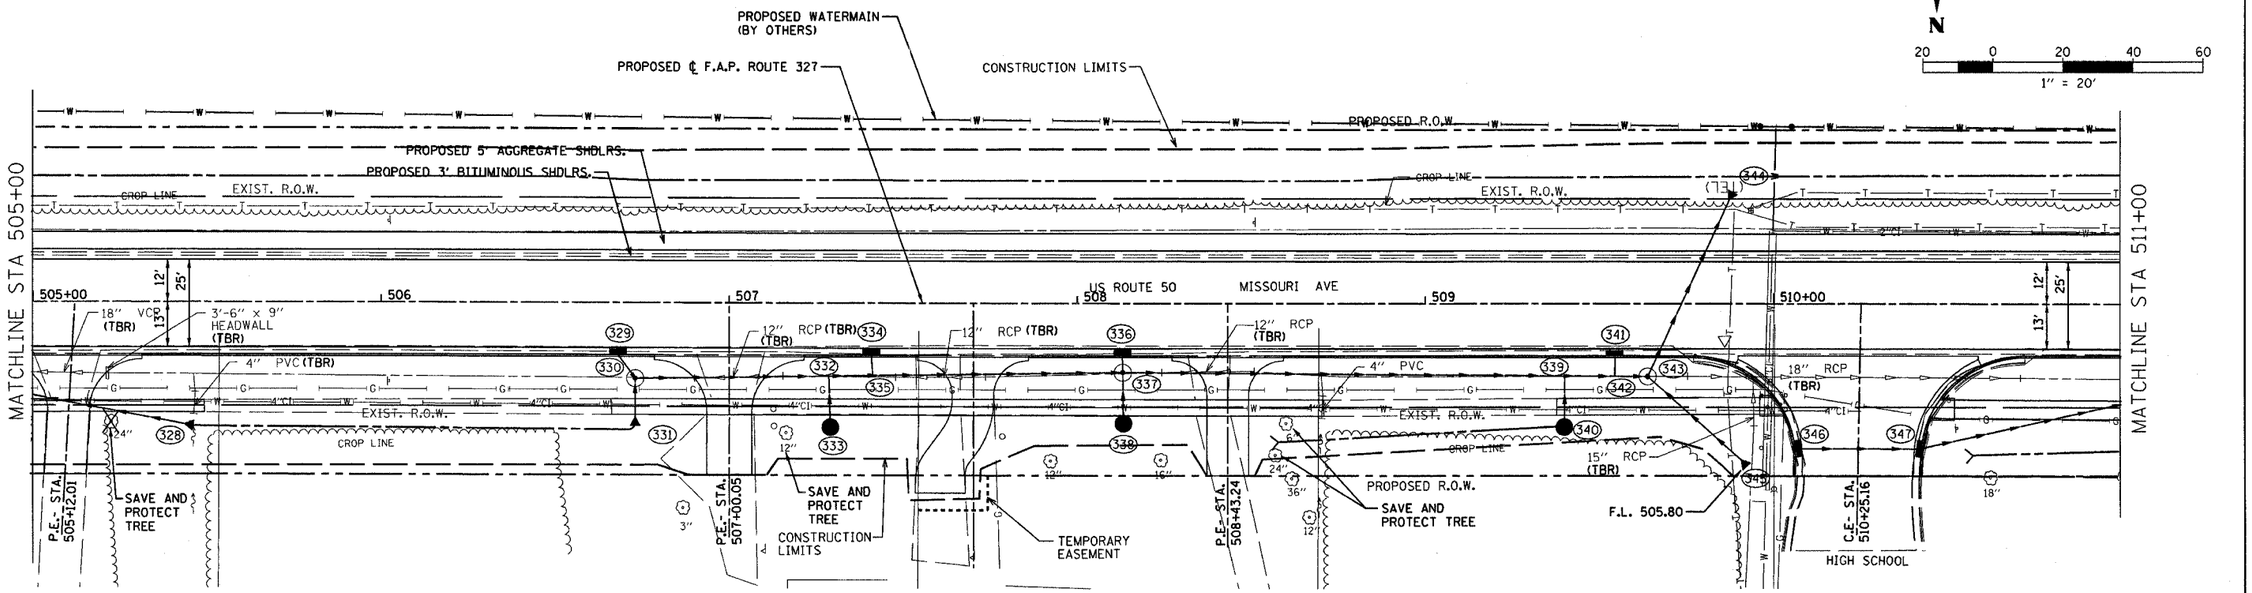

PROFESSIONAL ENGINEER OF ILLINOIS

10-27-05

I:\613085\work\ltg\SR1050.dgn 10/27/2005 8:21:19 AM