ROUTE NO.	SECTION	COUNTY	TOTAL SHEETS	SHEET NO.
FAS 719	03-00108-00-RS	FAYETTE	49	48
FED. ROAD DIST. NO.		ILLINOIS	PROJECT	

CONTRACT NO. 95460

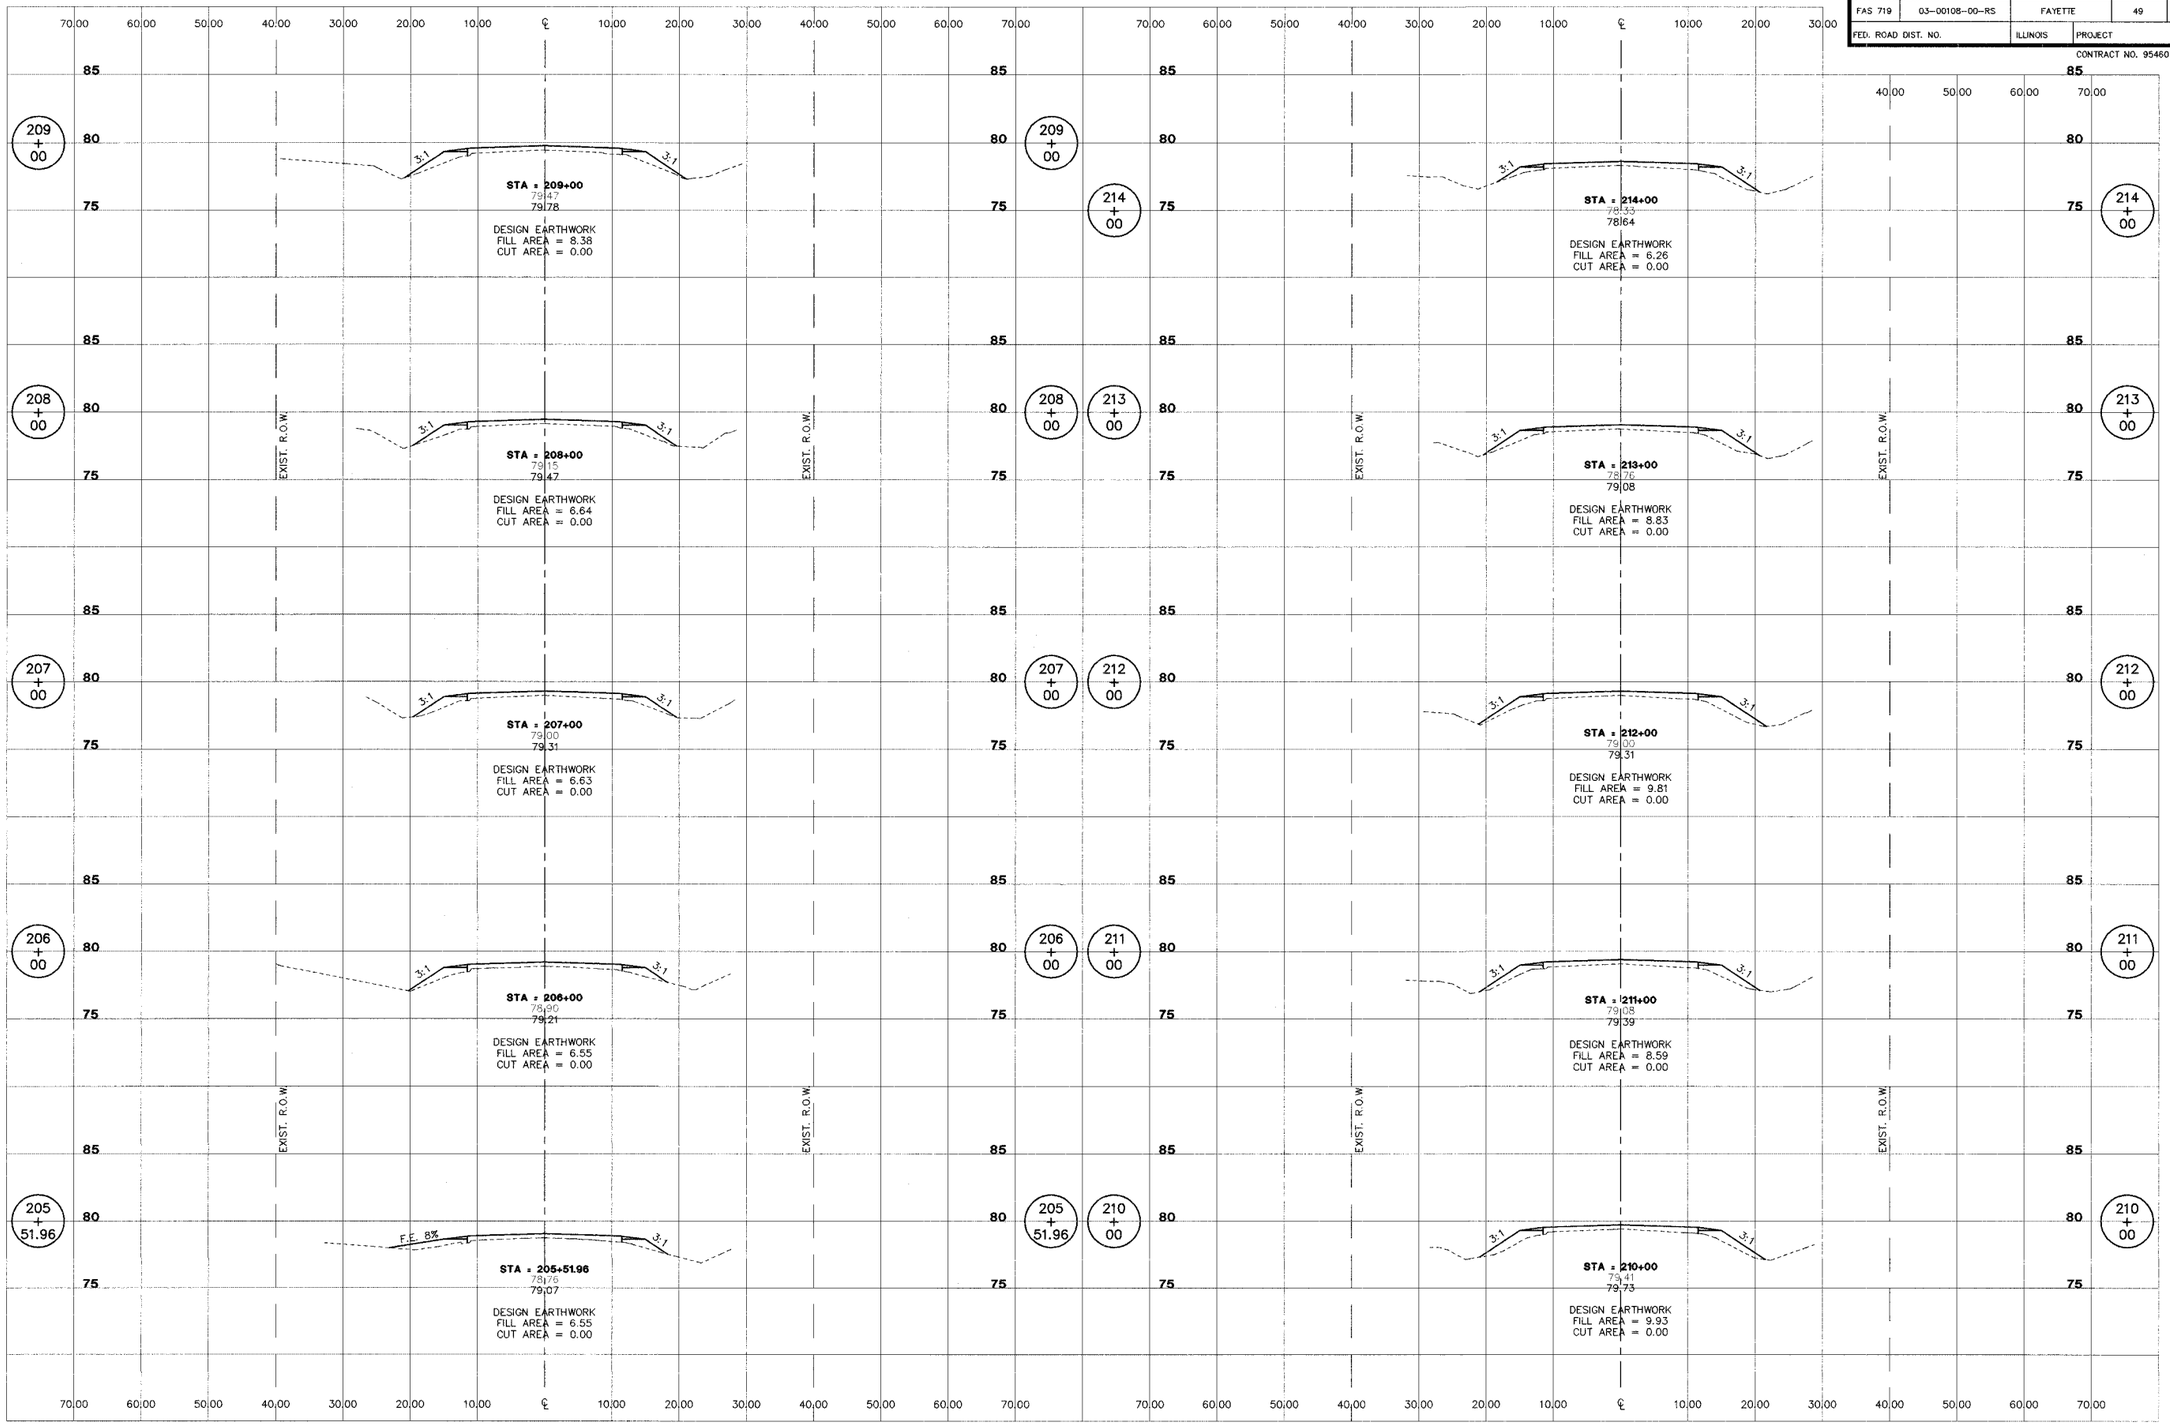

STS CONSULTANTS
2524 South Broadway
Salem, Illinois 62881
Ph(618)548-3500
Fax(618)548-5246
IL Design Firm Reg. No. 184-001518

ROADWAY RECONSTRUCTION
FAS 719 SECTION 03-00108-00-RS
FAYETTE COUNTY, ILLINOIS

CROSS SECTIONS
STA. 205+51.96 TO
STA. 214+00

SURVEY	CHECKED	DATE
JAS		01/09/06
DESIGN MRQ	APPROVED	REVISED
DRAWN JSD, BLT		JOB NO. 30084

I:\FAHD0033\EP\rc028001.dwg, 1/16/2006 4:09:42 PM