F.A.U. RTE.	SECTION	COUNTY	TOTAL SHEETS	SHEET NO.
8873	00-00012-00-PK	MADISON	18	4
FED. ROAD DIST. NO.	ILLINOIS	FED. AID PROJECT		

CONTRACT NO. 97270

FINAL SURVEY	NO.	DATE	BY
SURVEYED			
PLOTTED			
NOTE BOOK			
TEMPLATE			
AREAS			
AREAS CHECKED			

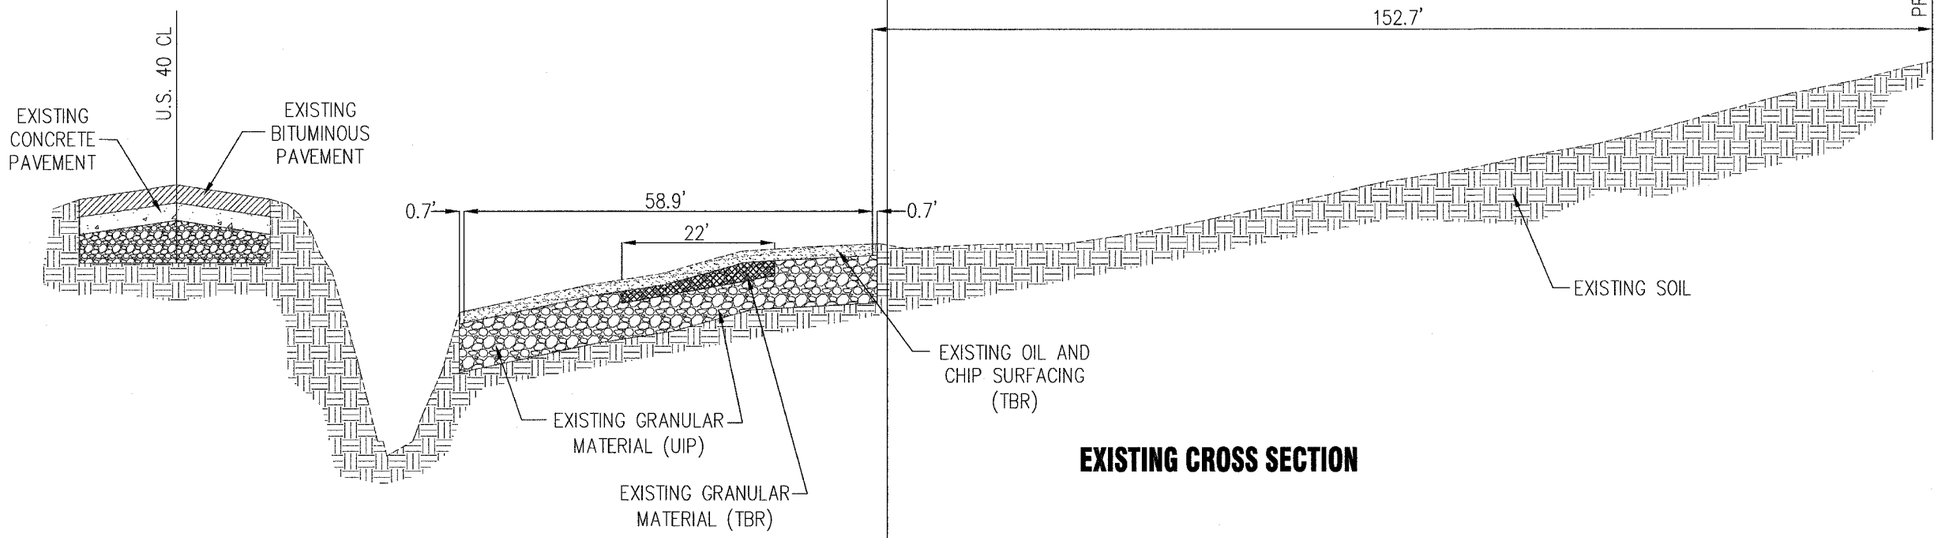

EXISTING CROSS SECTION

SEE DETAILS 8/12 AND 9/12 FOR ENTRANCE PROFILES AND CROSS-SECTIONS

ORIGINAL SURVEY	NO.	DATE	BY
SURVEYED			
PLOTTED			
NOTE BOOK			
TEMPLATE			
AREAS			
AREAS CHECKED			

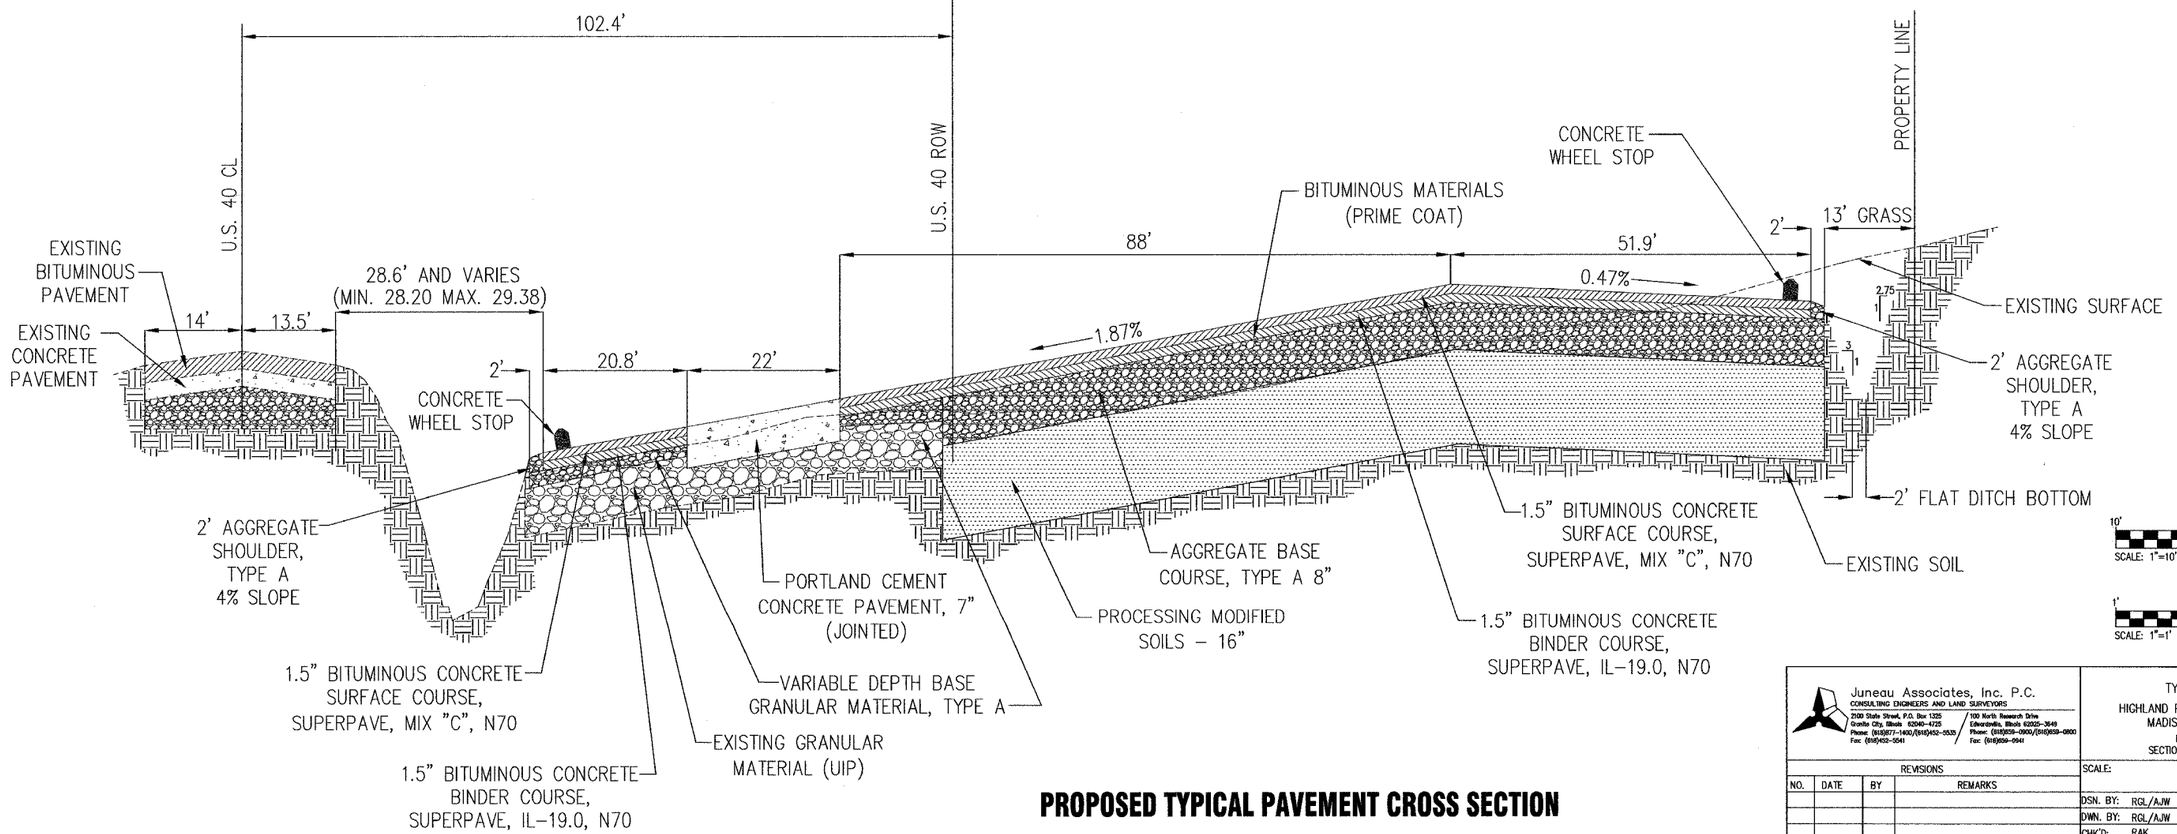

PROPOSED TYPICAL PAVEMENT CROSS SECTION

Juneau Associates, Inc. P.C.
CONSULTING ENGINEERS AND LAND SURVEYORS
2100 State Street, P.O. Box 1325, Granite City, Illinois 62040-4725
Phone: (618)877-1400/(618)452-3535 Fax: (618)452-5541
100 North Research Drive, Edwardsville, Illinois 62025-3649
Phone: (618)659-0900/(618)659-0800 Fax: (618)659-0941

TYPICAL SECTIONS
HIGHLAND PARK-RIDE IMPROVEMENTS
MADISON COUNTY TRANSIT
HIGHLAND, ILLINOIS
SECTION No. 00-00012-00-PK

REVISIONS				SCALE:				
NO.	DATE	BY	REMARKS					SHEET
				DSN. BY:	RGL/AJW	DATE:	12/20/05	4
				DWN. BY:	RGL/AJW	DATE:	12/20/05	
				CHK'D:	RAK	DATE:	12/20/05	
DWG. NO.				JOB NO.	E054401	DWG NAME:		OF 18 SHTS

P:\MCT\E054401-MCT Highland\dwg\E054401-Cross Sections.dwg, Plotted By: russ, Plotted: Dec 21, 2005 - 10:53am