F.A.U. RTE.	SECTION	COUNTY	TOTAL SHEETS	SHEET NO.
8873	00-00012-00-PK	MADISON	18	13
FED. ROAD DIST. NO.	ILLINOIS	FED. AID PROJECT		

CONTRACT No. 97270

	DATE
	BY
FINAL SURVEY	SURVEYED
NOTE BOOK	PLOTTED
NO.	TEMPLATE AREAS
	AREAS CHECKED

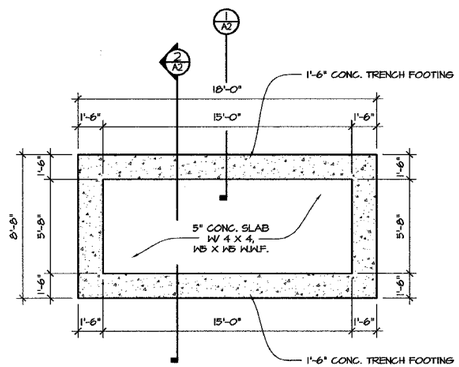

1 FOUNDATION PLAN
SCALE: 1/4" = 1'-0"

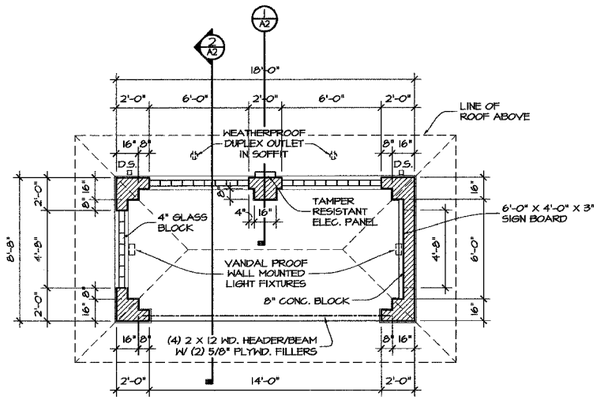

2 FLOOR PLAN
SCALE: 1/4" = 1'-0"

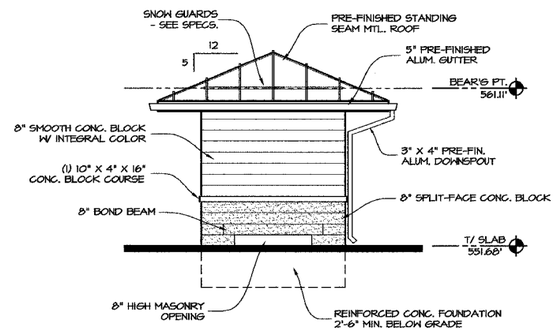

3 EAST ELEVATION
SCALE: 1/4" = 1'-0"

ORIGINAL SURVEY	DATE
	BY
	SURVEYED
NOTE BOOK	PLOTTED
NO.	TEMPLATE AREAS
	AREAS CHECKED

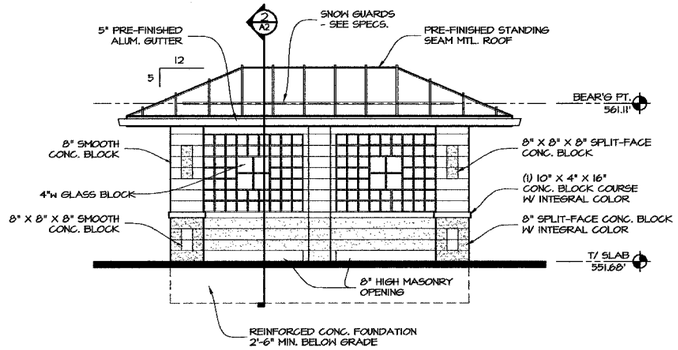

4 SOUTH ELEVATION
SCALE: 1/4" = 1'-0"

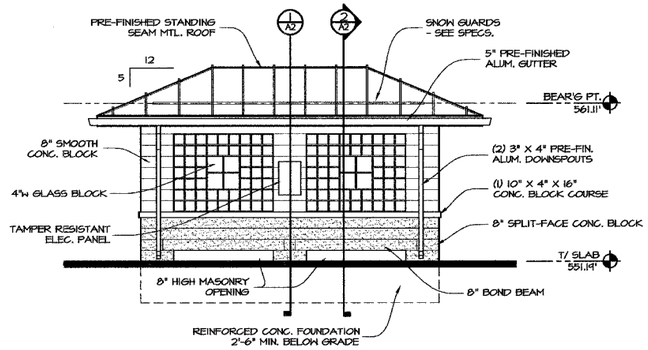

5 NORTH ELEVATION
SCALE: 1/4" = 1'-0"

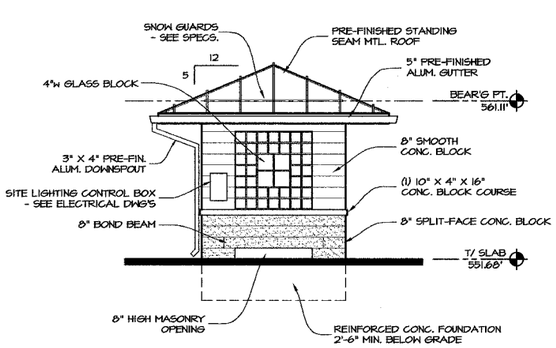

6 WEST ELEVATION
SCALE: 1/4" = 1'-0"

HENDERSON Associates
ARCHITECTS Inc.
211 E. VANDALIA
EDWARDSVILLE
ILLINOIS
62025
618.656.6618
fax 618.656.3899

PLANS, ELEVATIONS, & DETAILS
HIGHLAND PARK-RIDE IMPROVEMENTS
MADISON COUNTY TRANSIT
HIGHLAND, ILLINOIS
SECTION No. 00-00012-00-PK

SCALE: 1/4" = 1'-0"

REVISIONS			
NO.	DATE	BY	REMARKS

DSN. BY:	JRH	DATE:	11-4-05	SHEET
DWN. BY:	RMS	DATE:	11-11-05	13
CHK'D:	RMS	DATE:	11-18-05	
JOB NO.	2443C	DWG NAME:	2443C	OF 18 SHTS

DWG. NO.