CONTRACT NO. 98827

F.A.P RTE.	SECTION	COUNTY	TOTAL SHEETS	SHEET NO.
331	*	JACKSON	158	159
STA. 2+00.00		TO STA. 2+25.00		
FED. ROAD DIST. NO. 7	ILLINOIS	FED. AID PROJECT		

*(12-1)2N, I-5, TS-3, B-1, B-1A

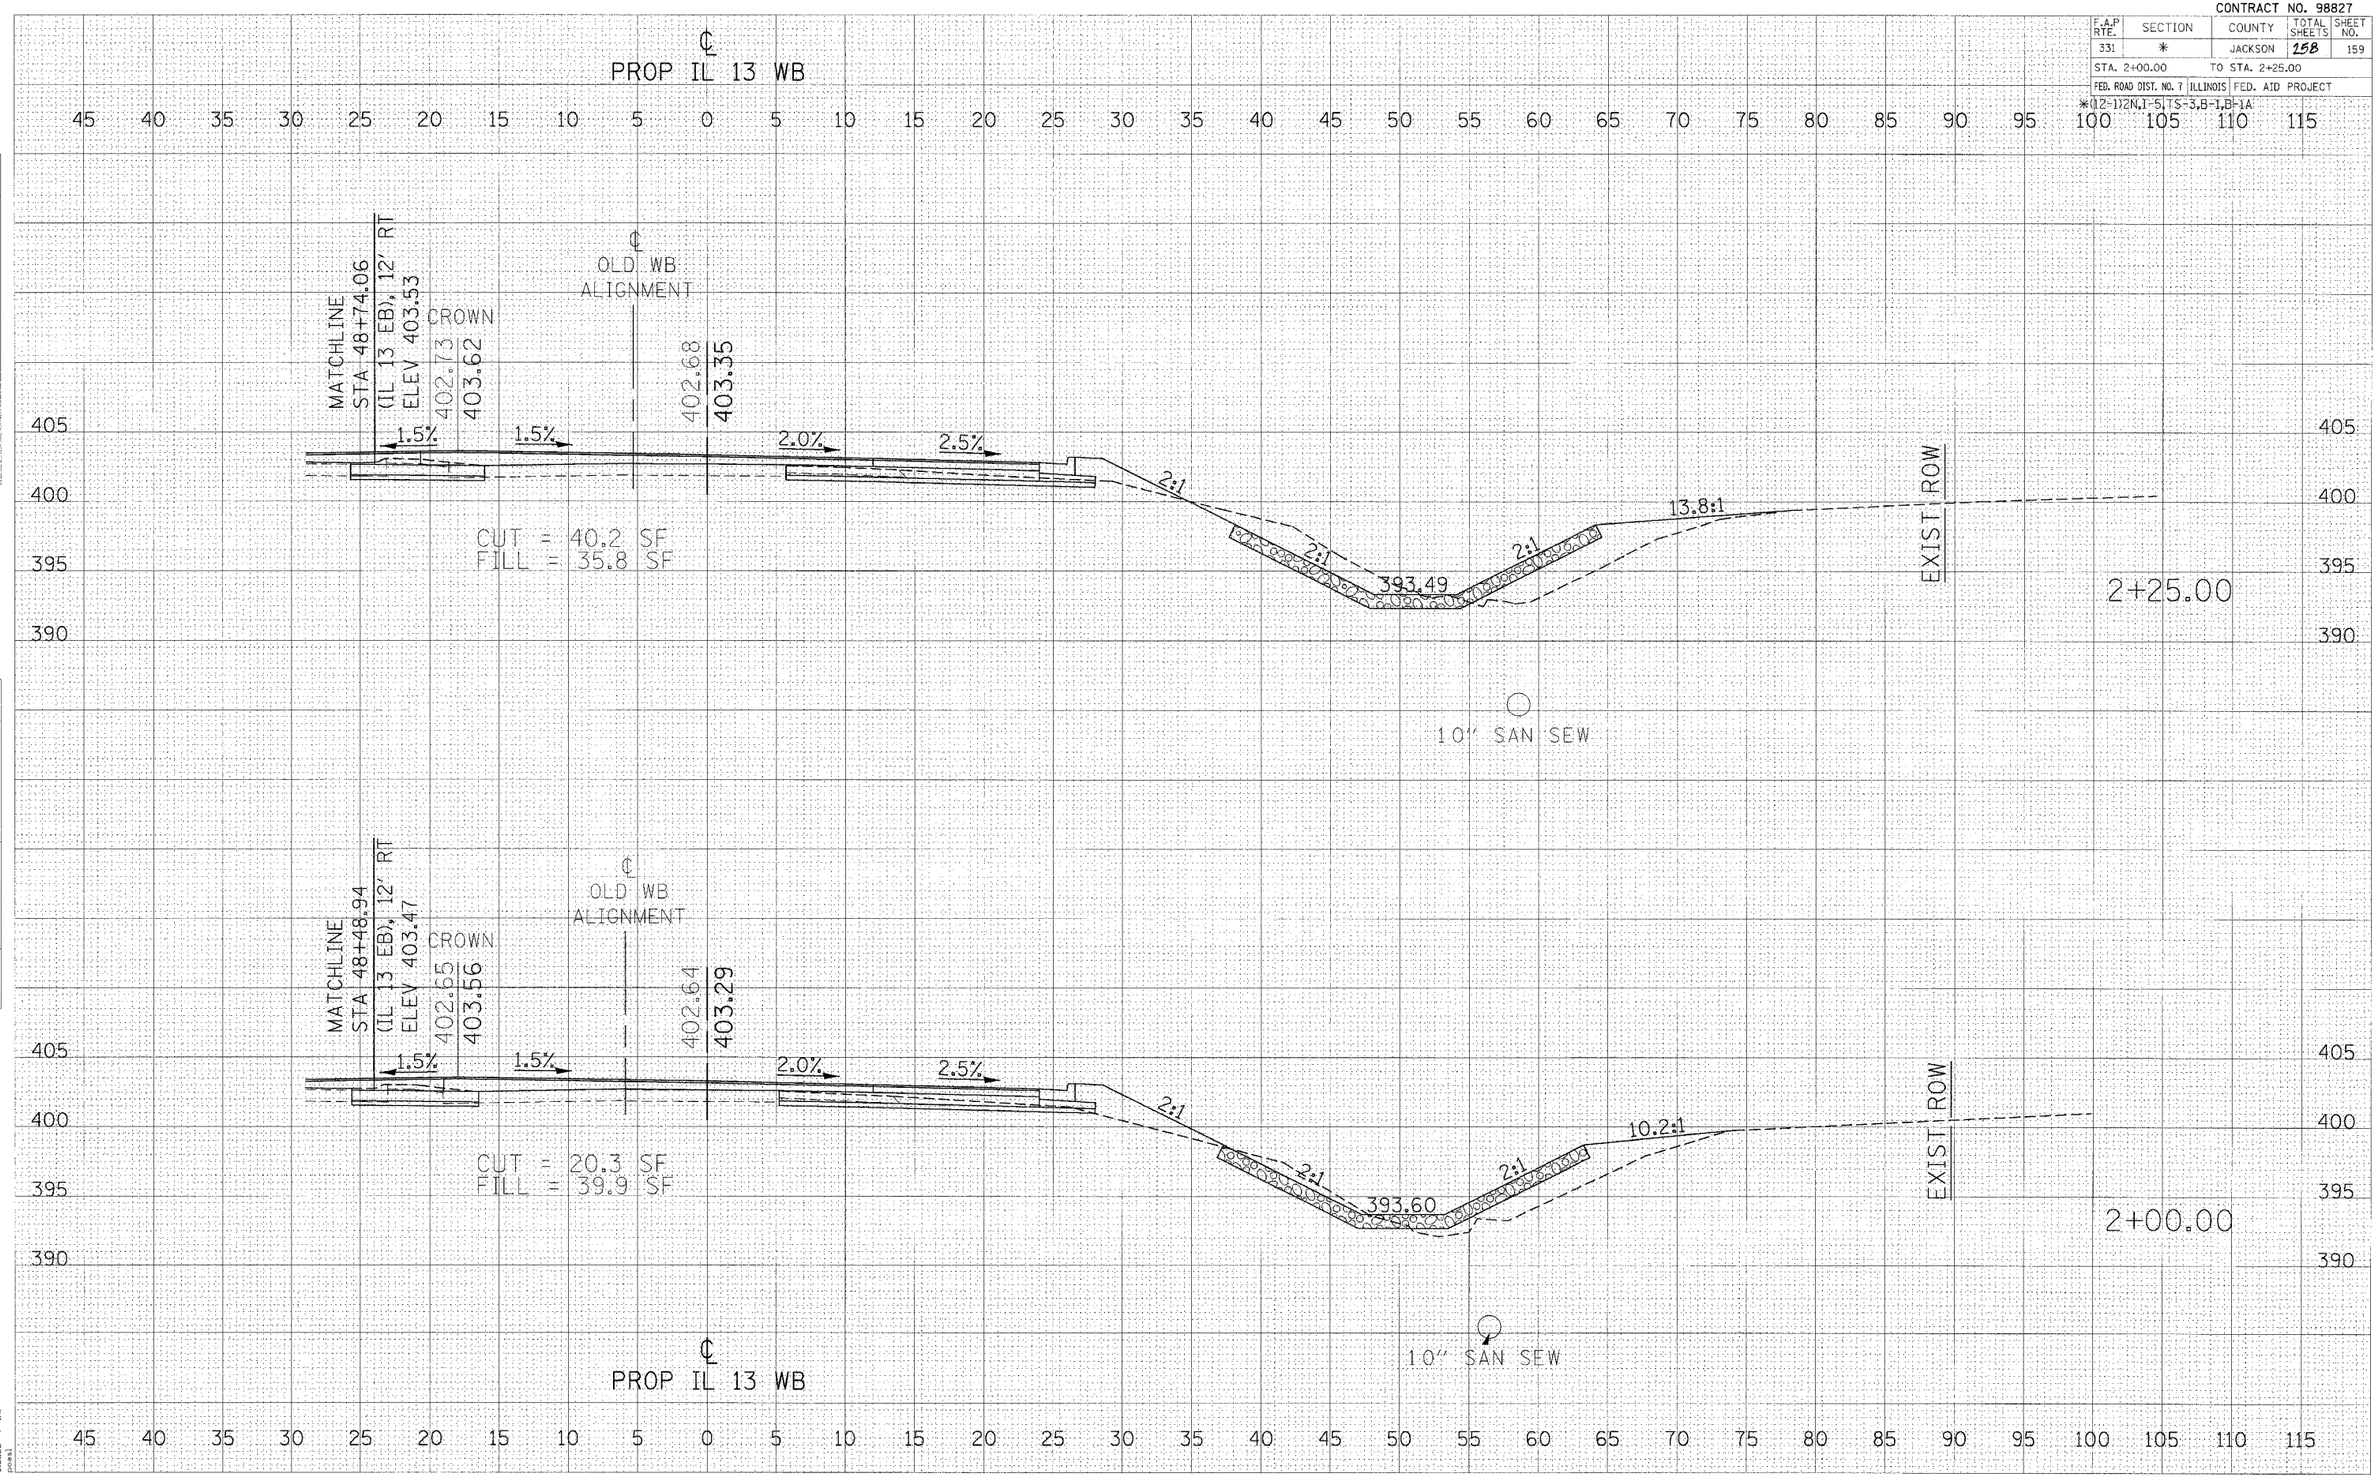

CROSS SECTIONS – PROPOSED IL 13 WB LANE

ORIGINAL SURVEY / FINAL SURVEY — SURVEYED, PLOTTED, TRIANGLE PT., AREAS, AREAS CHECKED, NOTE BOOK, NO., BY, DATE

2/15/2006
c:\projects\sjd\304403\xsh\turnpol.dgn
5.0000 " / IN.
pcasl