CONTRACT NO. 98827

F.A.P RTE.	SECTION	COUNTY	TOTAL SHEETS	SHEET NO.
331	*	JACKSON	258	161
STA. 3+00.00		TO STA. 3+25.00		
FED. ROAD DIST. NO. 7	ILLINOIS	FED. AID PROJECT		

*(12-1)2N,1-5)TS-3,B-1,B-1A

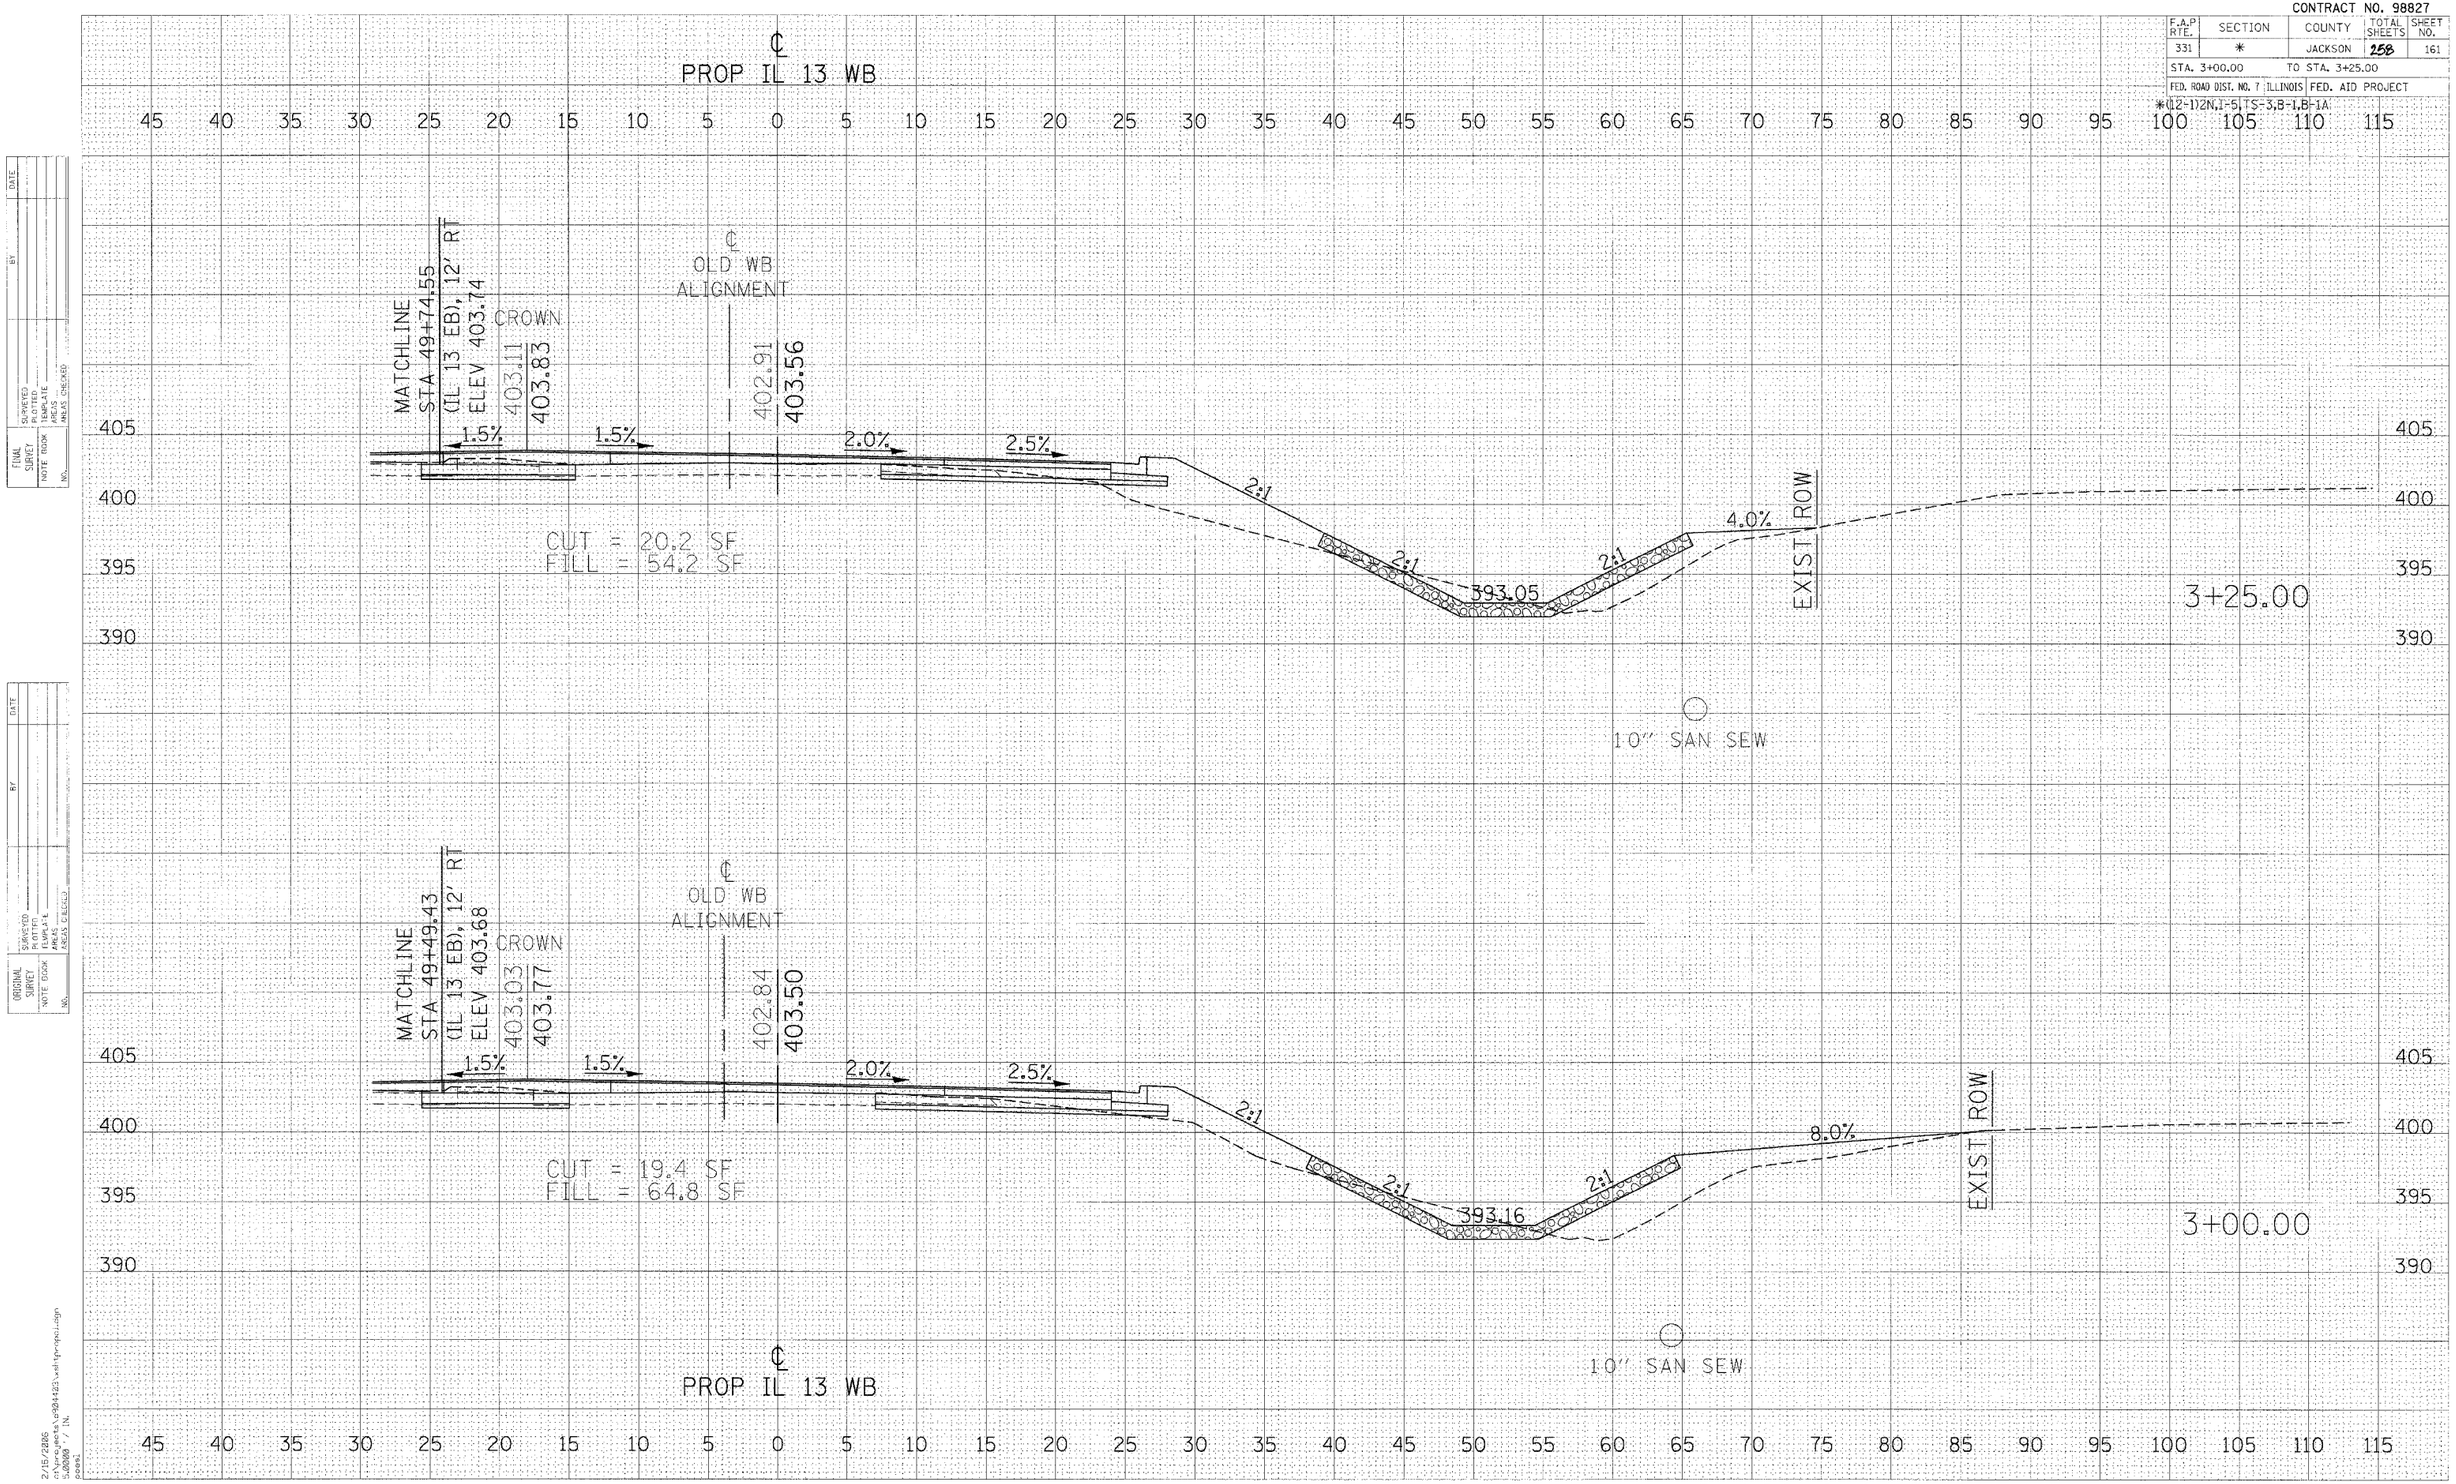

CROSS SECTIONS – PROPOSED IL 13 WB LANE