CONTRACT NO. 98912

F.A.P RTE.	SECTION	COUNTY	TOTAL SHEETS	SHEET NO.
726	130 RS-2	WILLIAMSON	58	12
STA. 250+00.00		TO STA. 256+00.00		
FED. ROAD DIST. NO.	ILLINOIS	FED. AID PROJECT		

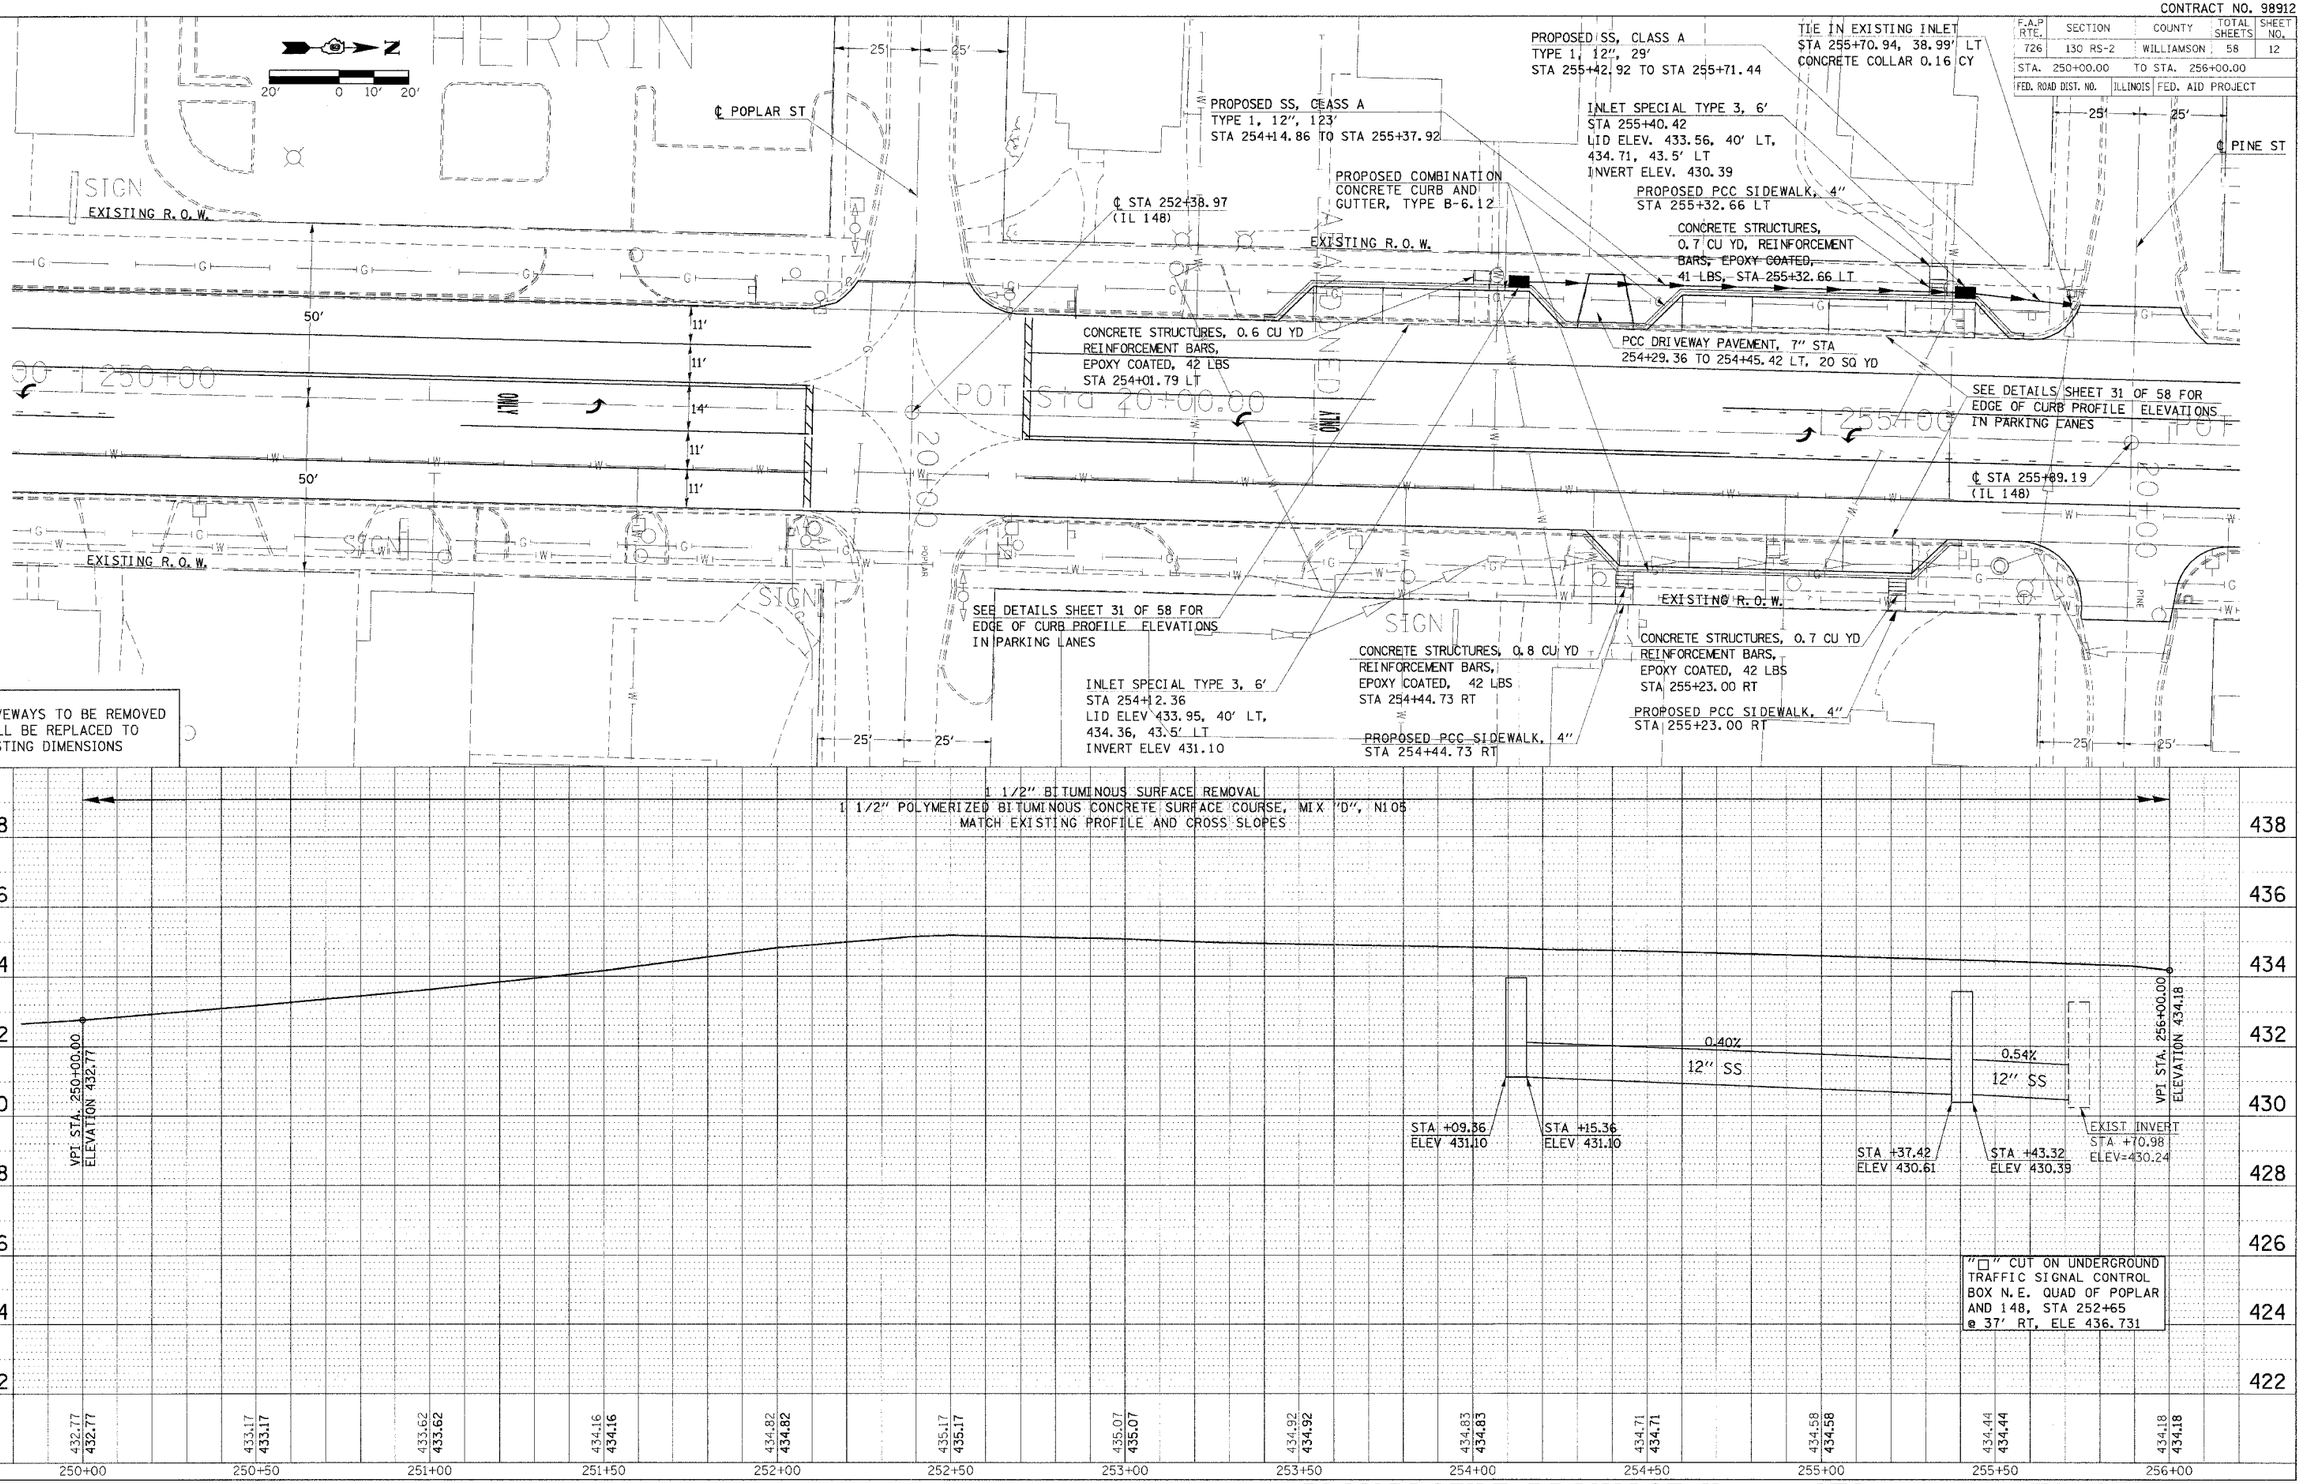

PLAN — SURVEYED / PLOTTED / ALIGNMENT CHECKED / R.O.W. CHECKED / CADD FILE NAME — NOTE BOOK NO. — BY — DATE

PROFILE — SURVEYED / PLOTTED / GRADES CHECKED / STRUCTURE NOTATNS CHKD — NOTE BOOK NO. — BY — DATE

PLOT DATE = 2/16/2005
FILE NAME = c:\pwworking\d02\d021905\d021905pl.dgn
PLOT SCALE = 20.0000 ' / IN.
USER NAME = cerisome,j

PLAN/PROFILE DRAINAGE IL 148 STA 250+00 TO STA 256+00