CONTRACT NO. 98912

F.A.P. RTE	SECTION	COUNTY	TOTAL SHEETS	SHEET NO
726	130 RS-2	WILLIAMSON	58	15
STA.		TO STA.		
FED. ROAD DIST. NO.		ILLINOIS	FED. AID PROJECT	

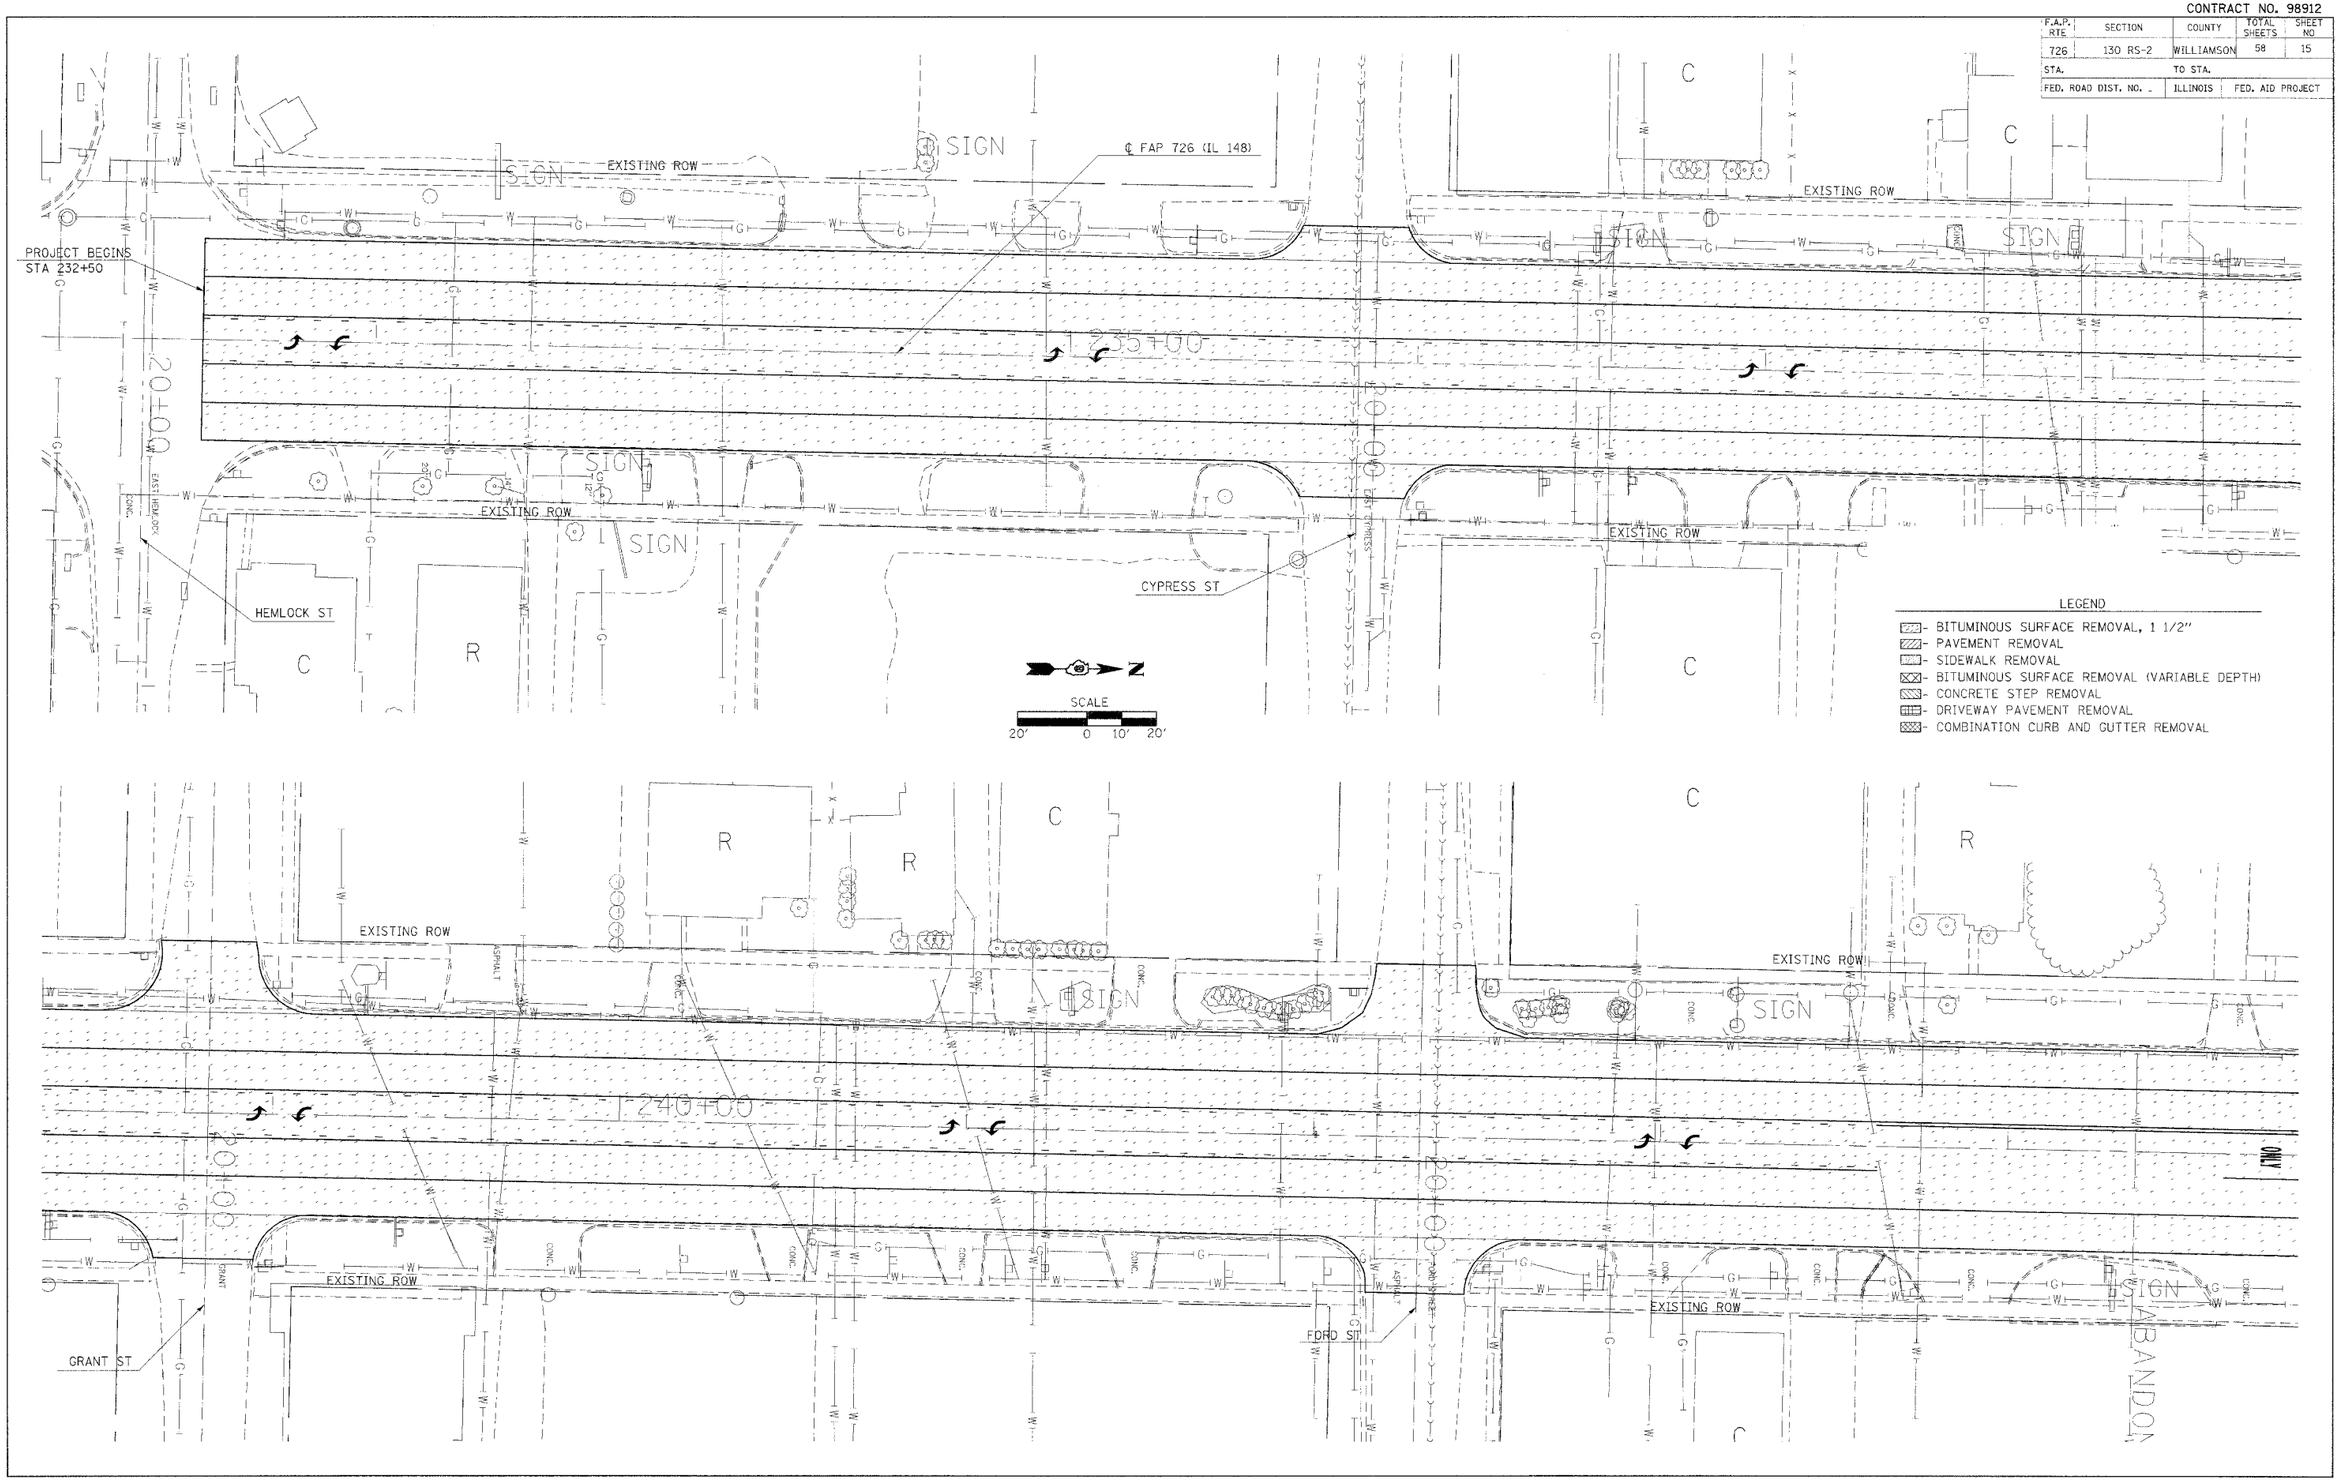

PLOT DATE = 2/10/2006
FILE NAME = c:\projects\d901905\d901905p2.m32
PLOT SCALE = 20.0000 ' / IN.
USER NAME = carlsonej

PROPOSED REMOVAL