CONTRACT NO. 98912

F.A.P RTE.	SECTION	COUNTY	TOTAL SHEET SHEETS NO.
726	130 RS-2	WILLLIAMSON	58 34
STA. 232+50	TO STA. 233+50		
FED. ROAD DIST. NO. 7	ILLINOIS	FED. AID PROJECT	

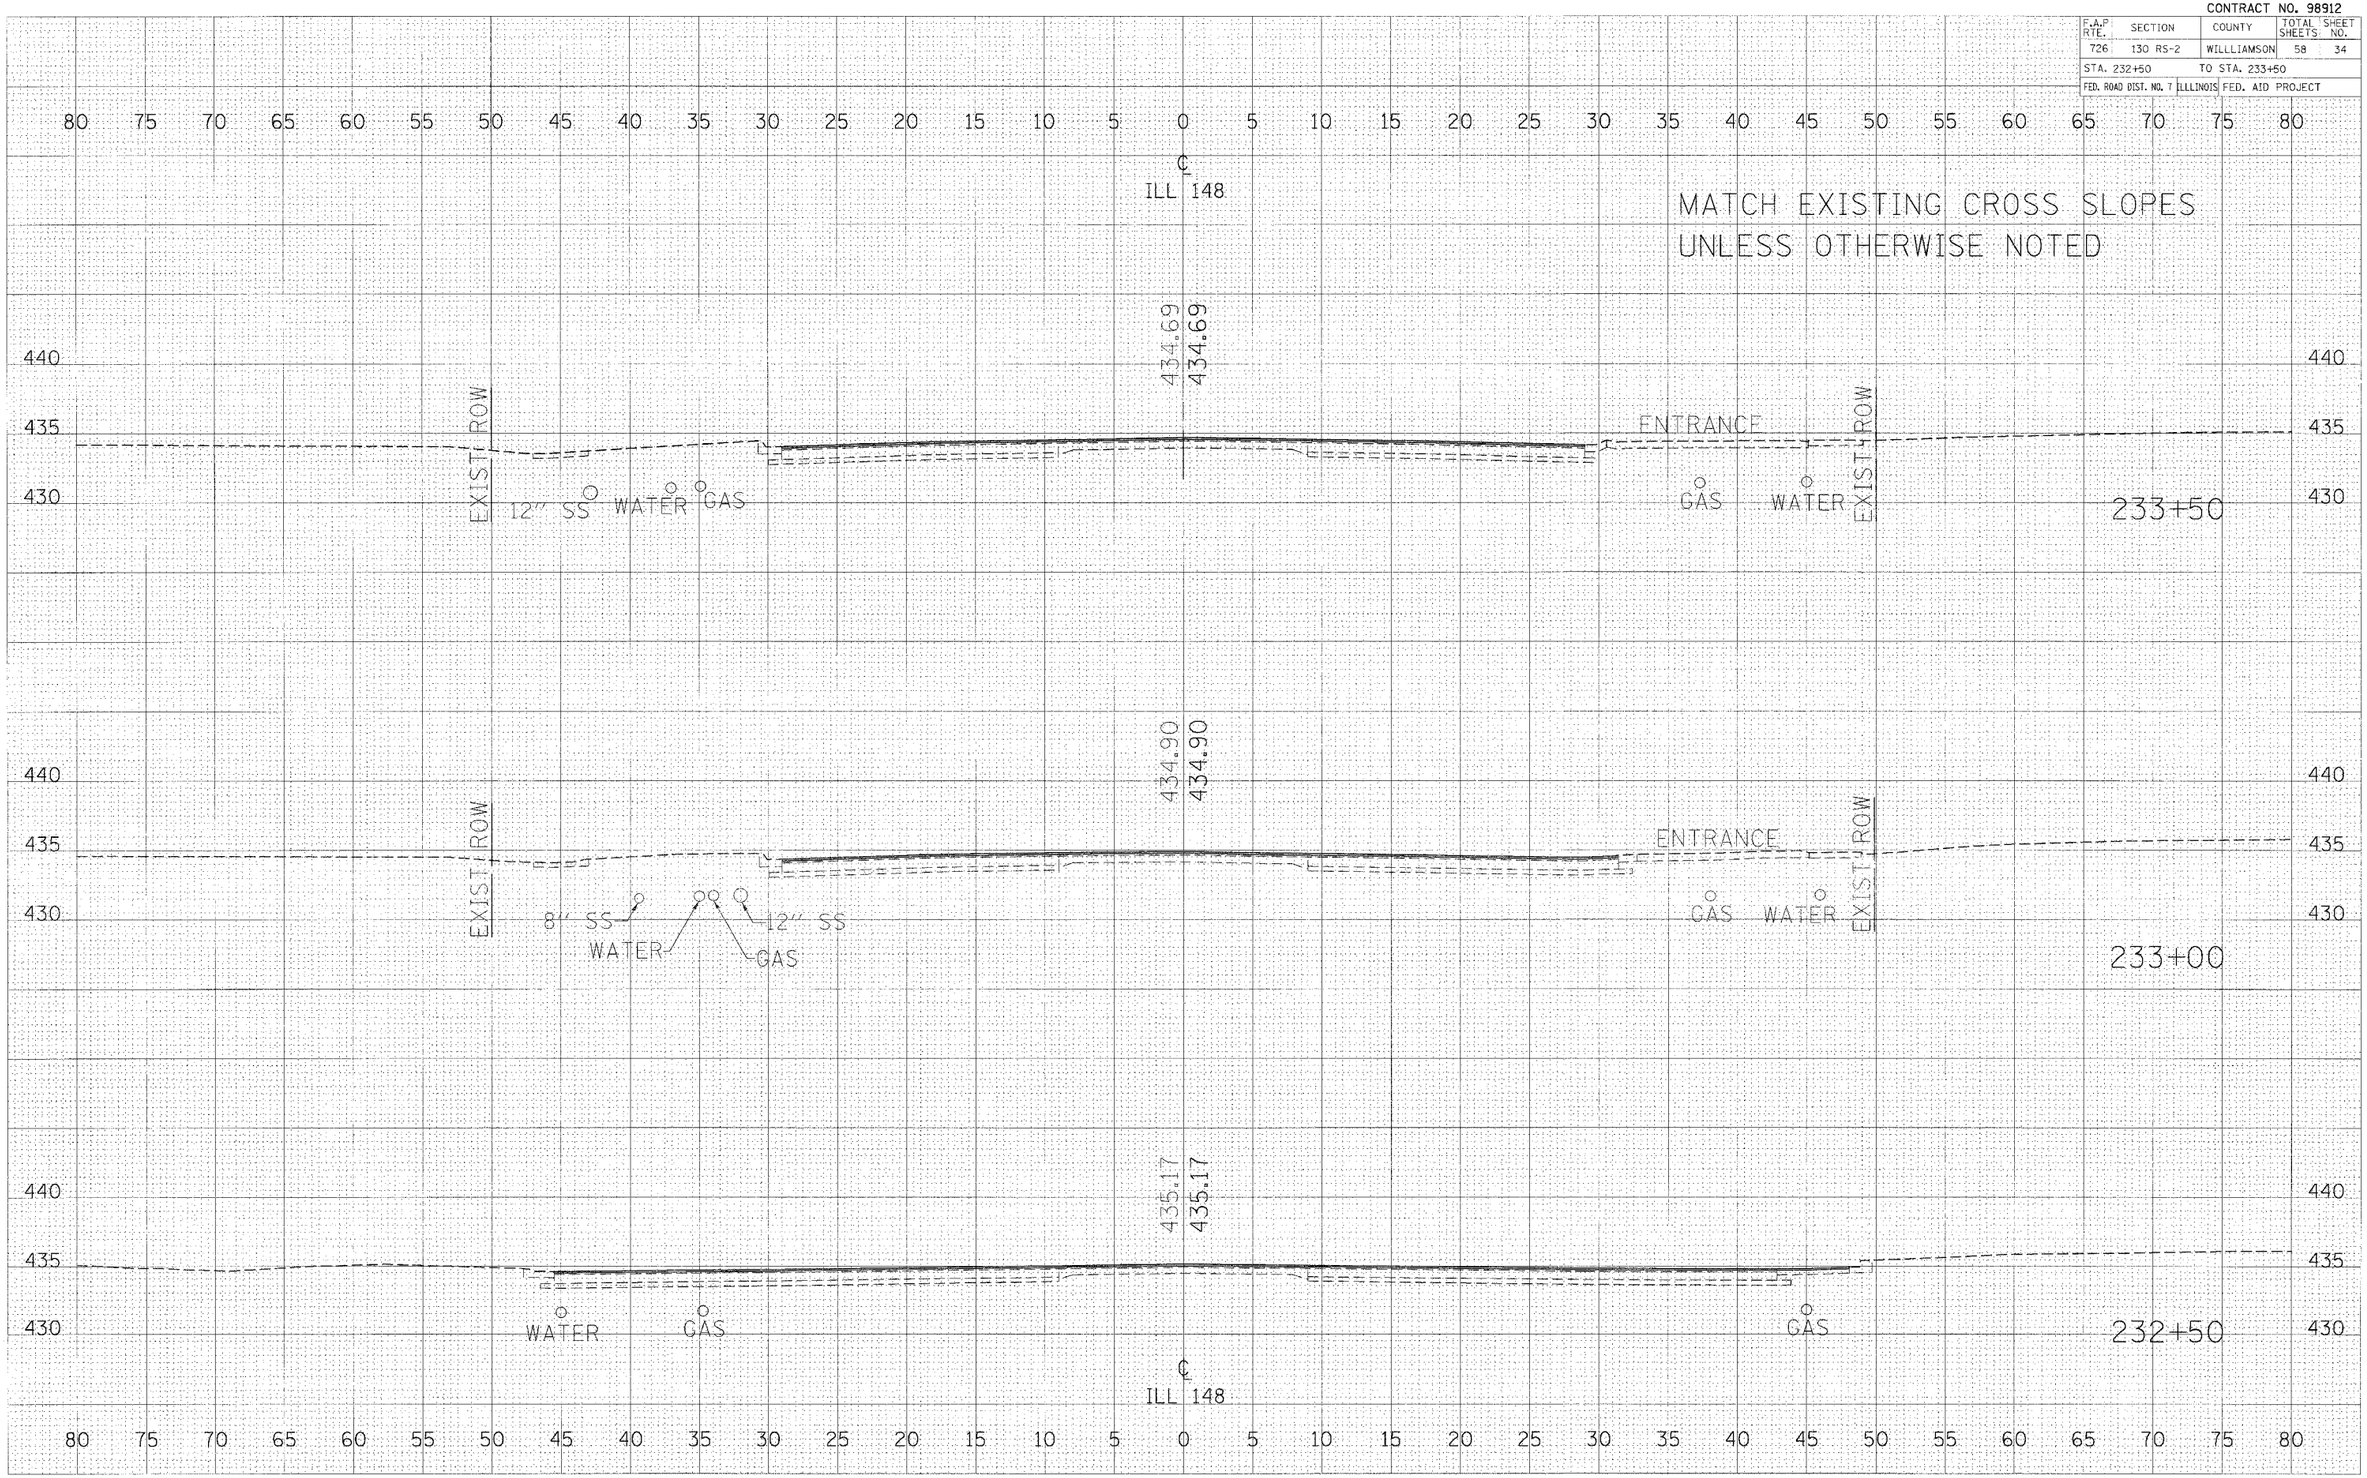

CROSS SECTIONS – IL RTE 148 STA 232+50 TO STA 233+50

PLOT DATE = 2/15/2006
FILE NAME = e:\file1.e
PLOT SCALE = 5.0000 ' / IN.
USER NAME = kellyd