CONTRACT NO. 98912

F.A.P. RTE.	SECTION	COUNTY	TOTAL SHEETS	SHEET NO.
726	130 RS-2	WILLLIAMSON	58	44
STA. 246+00		TO STA. 247+00		
FED. ROAD DIST. NO. 7	ILLINOIS	FED. AID PROJECT		

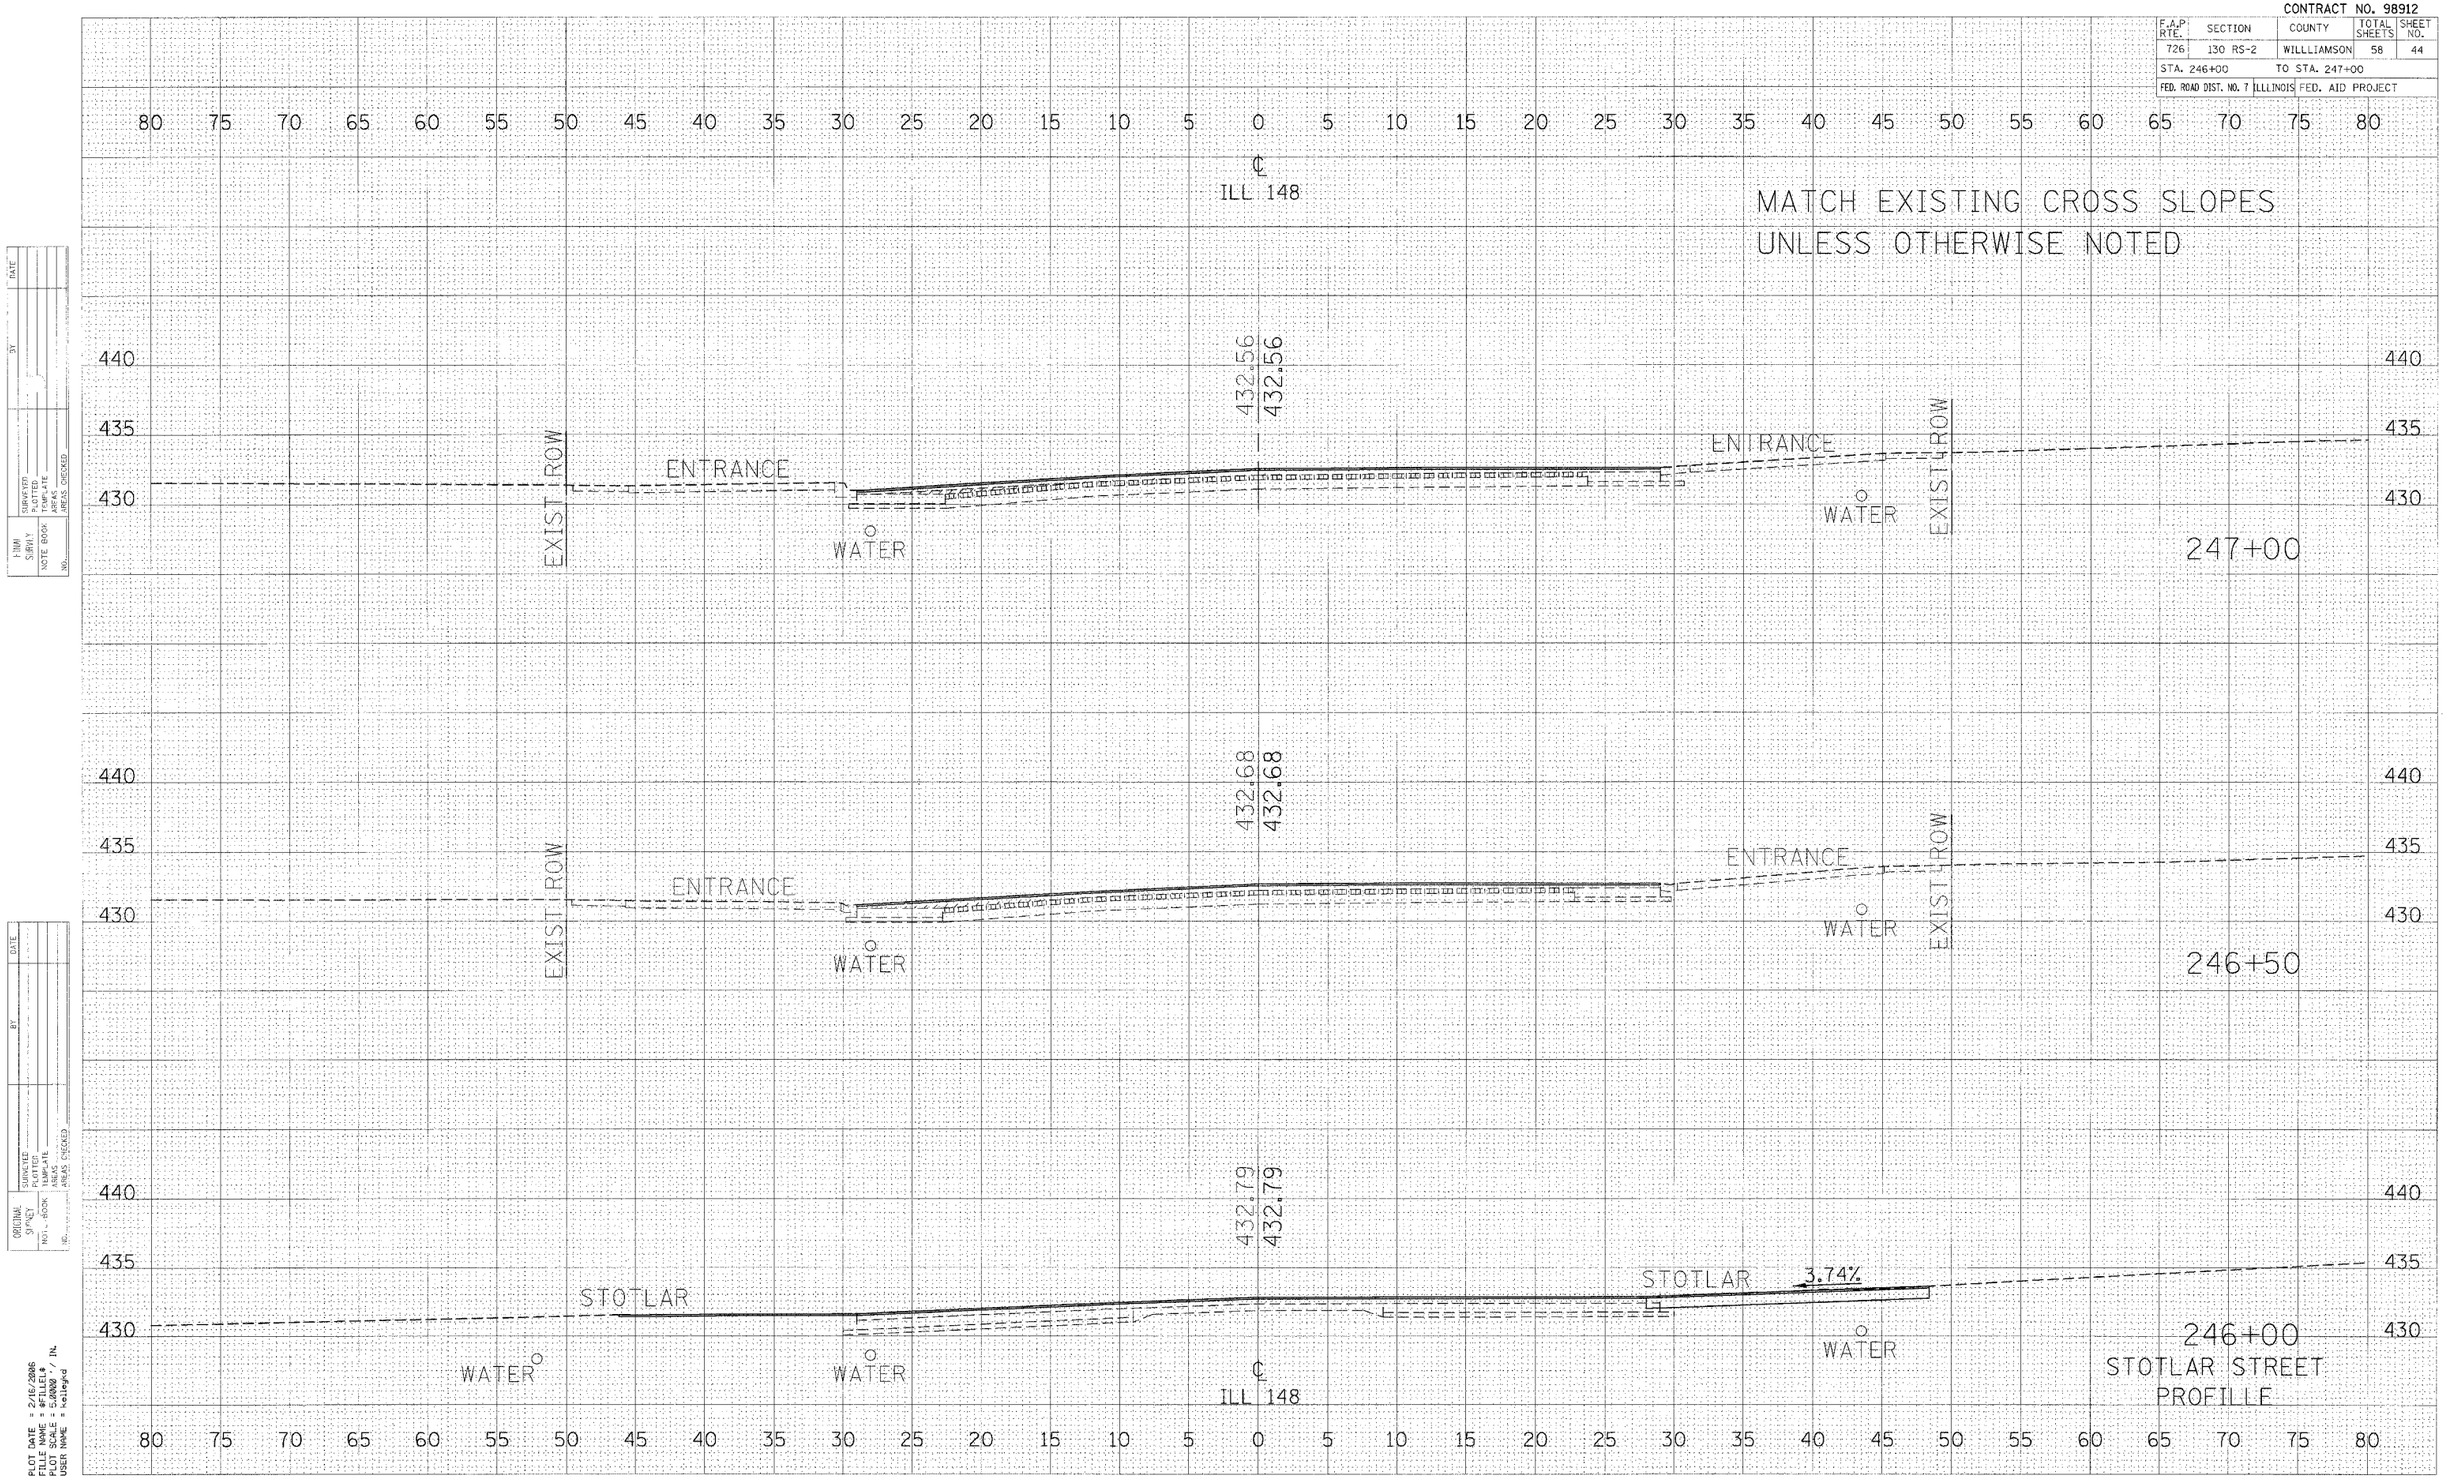

CROSS SECTIONS – IL RTE 148 STA 246+00 TO STA 247+00

PLOT DATE = 2/16/2006
FILLE NAME = &FILLE1&
PLOT SCALE = 5.0000 ' / IN.
USER NAME = kellegrd