CONTRACT NO. 98912

F.A.P RTE.	SECTION	COUNTY	TOTAL SHEETS	SHEET NO.
726	130 RS-2	WILLLIAMSON	58	46
STA. 248+88.85		TO STA. 250+00		
FED. ROAD DIST. NO. 7	ILLINOIS	FED. AID PROJECT		

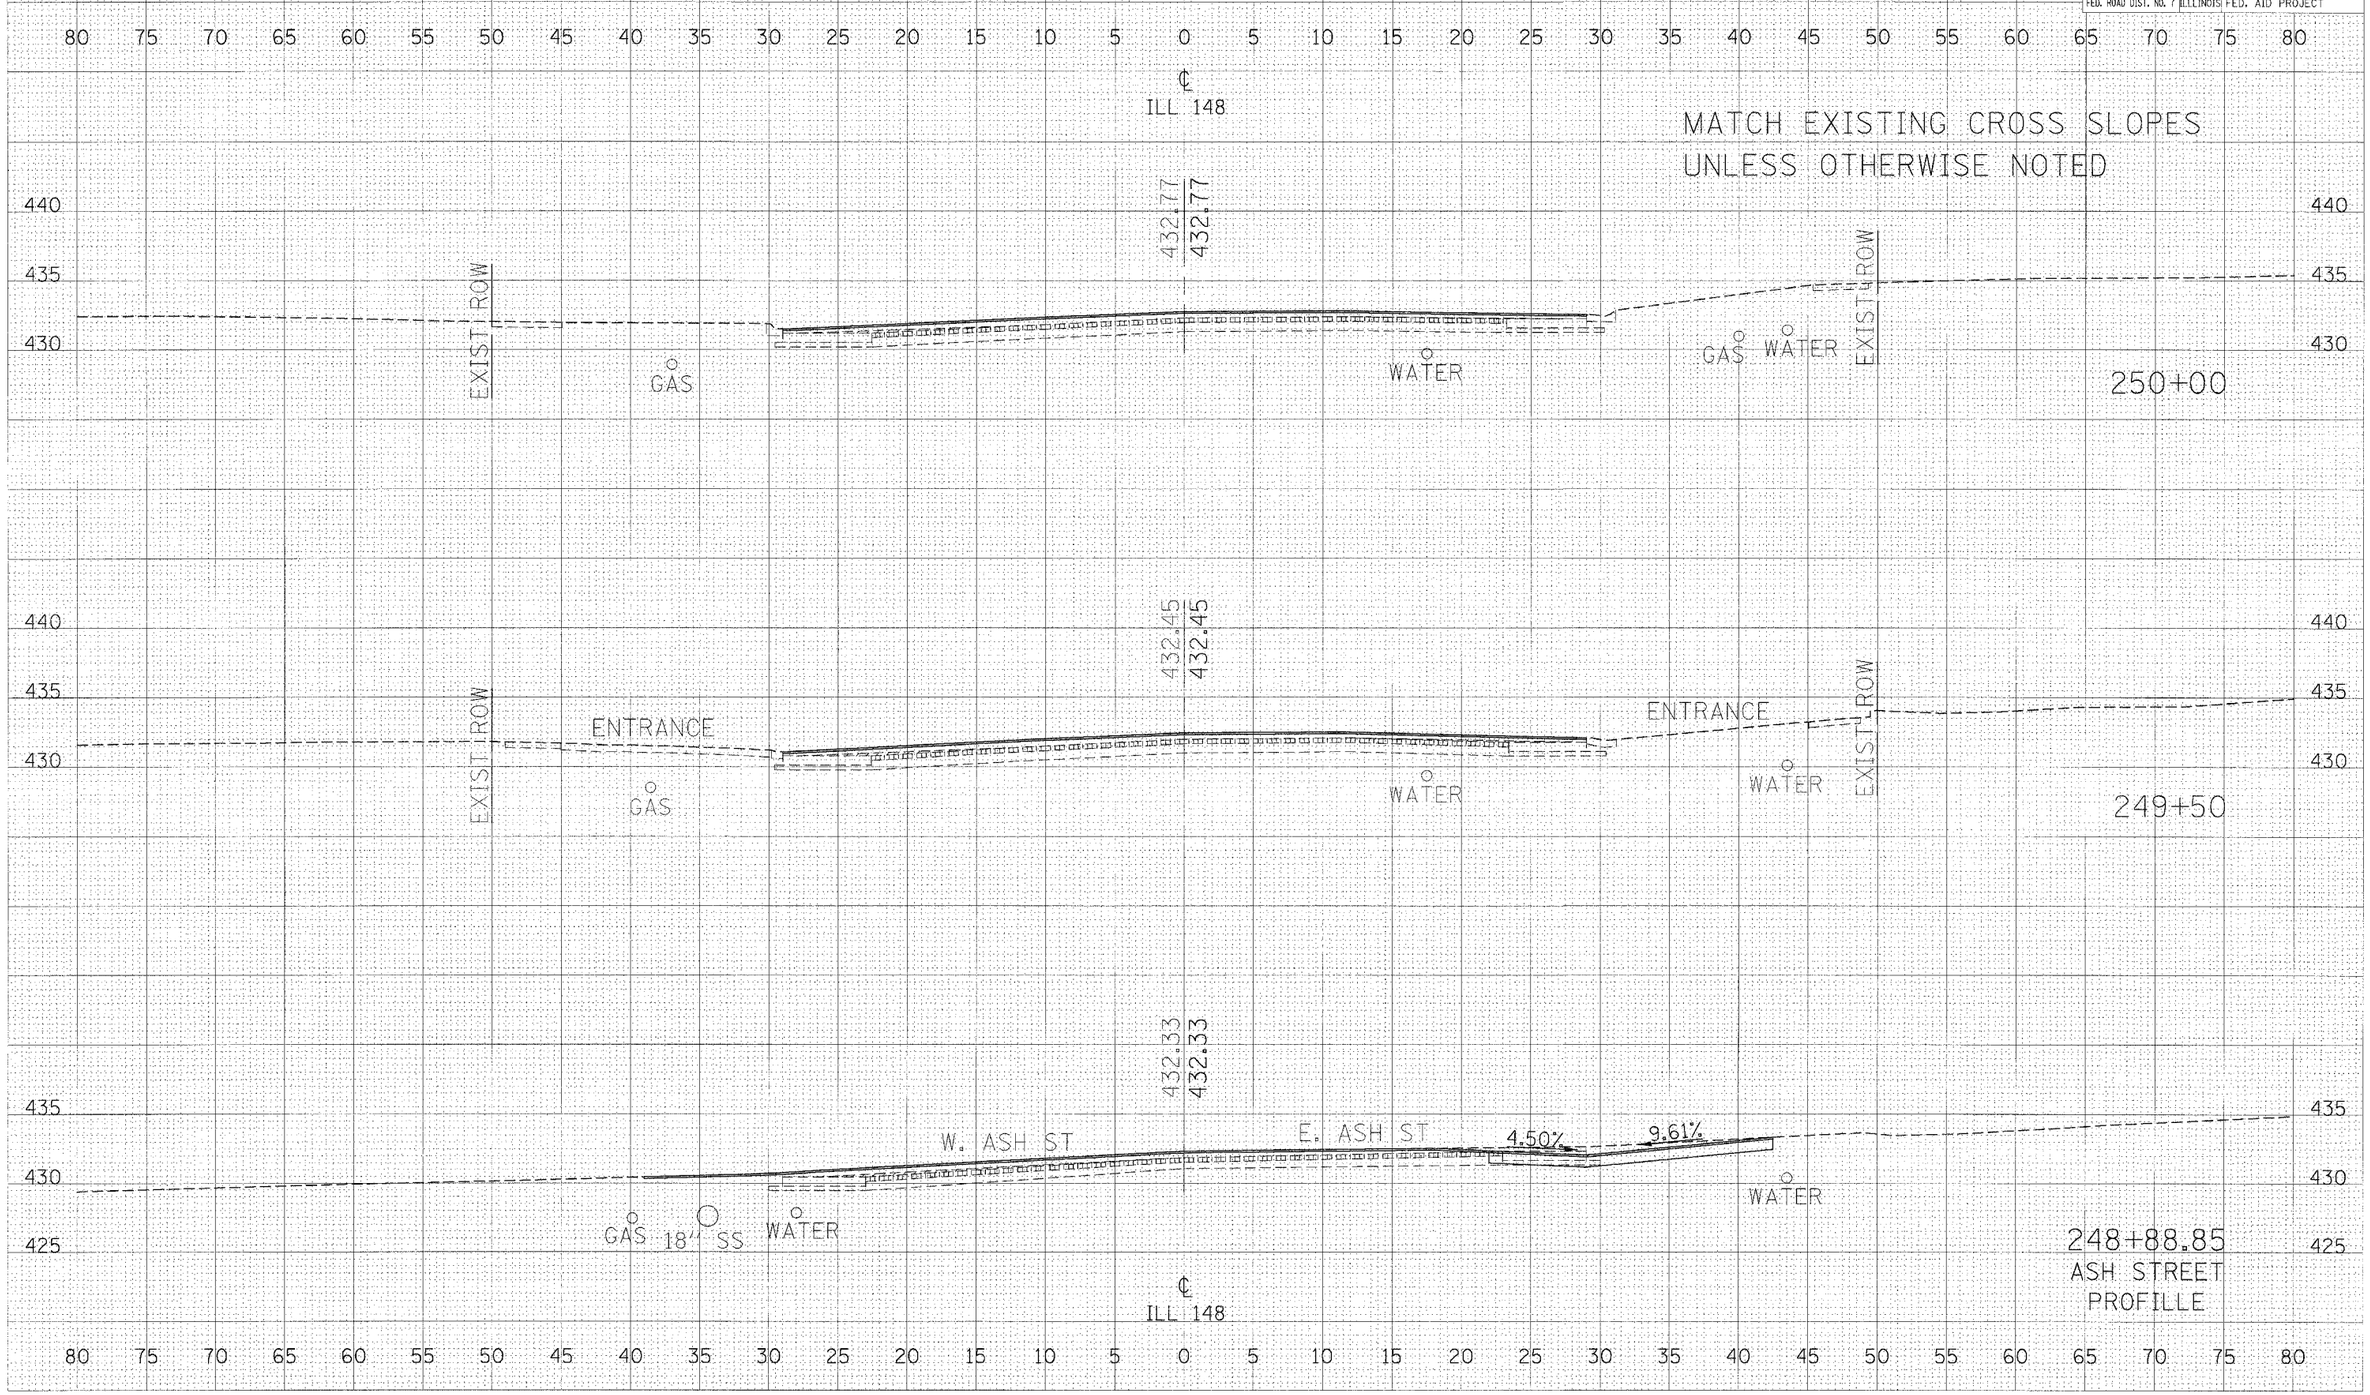

CROSS SECTIONS – IL RTE 148 STA 248+88.85 TO STA 250+00