CONTRACT NO. 98912

F.A.P RTE.	SECTION	COUNTY	TOTAL SHEETS	SHEET NO.
726	130 RS-2	WILLLIAMSON	58	47
STA. 250+50		TO STA. 251+50		
FED. ROAD DIST. NO. 7	ILLINOIS	FED. AID PROJECT		

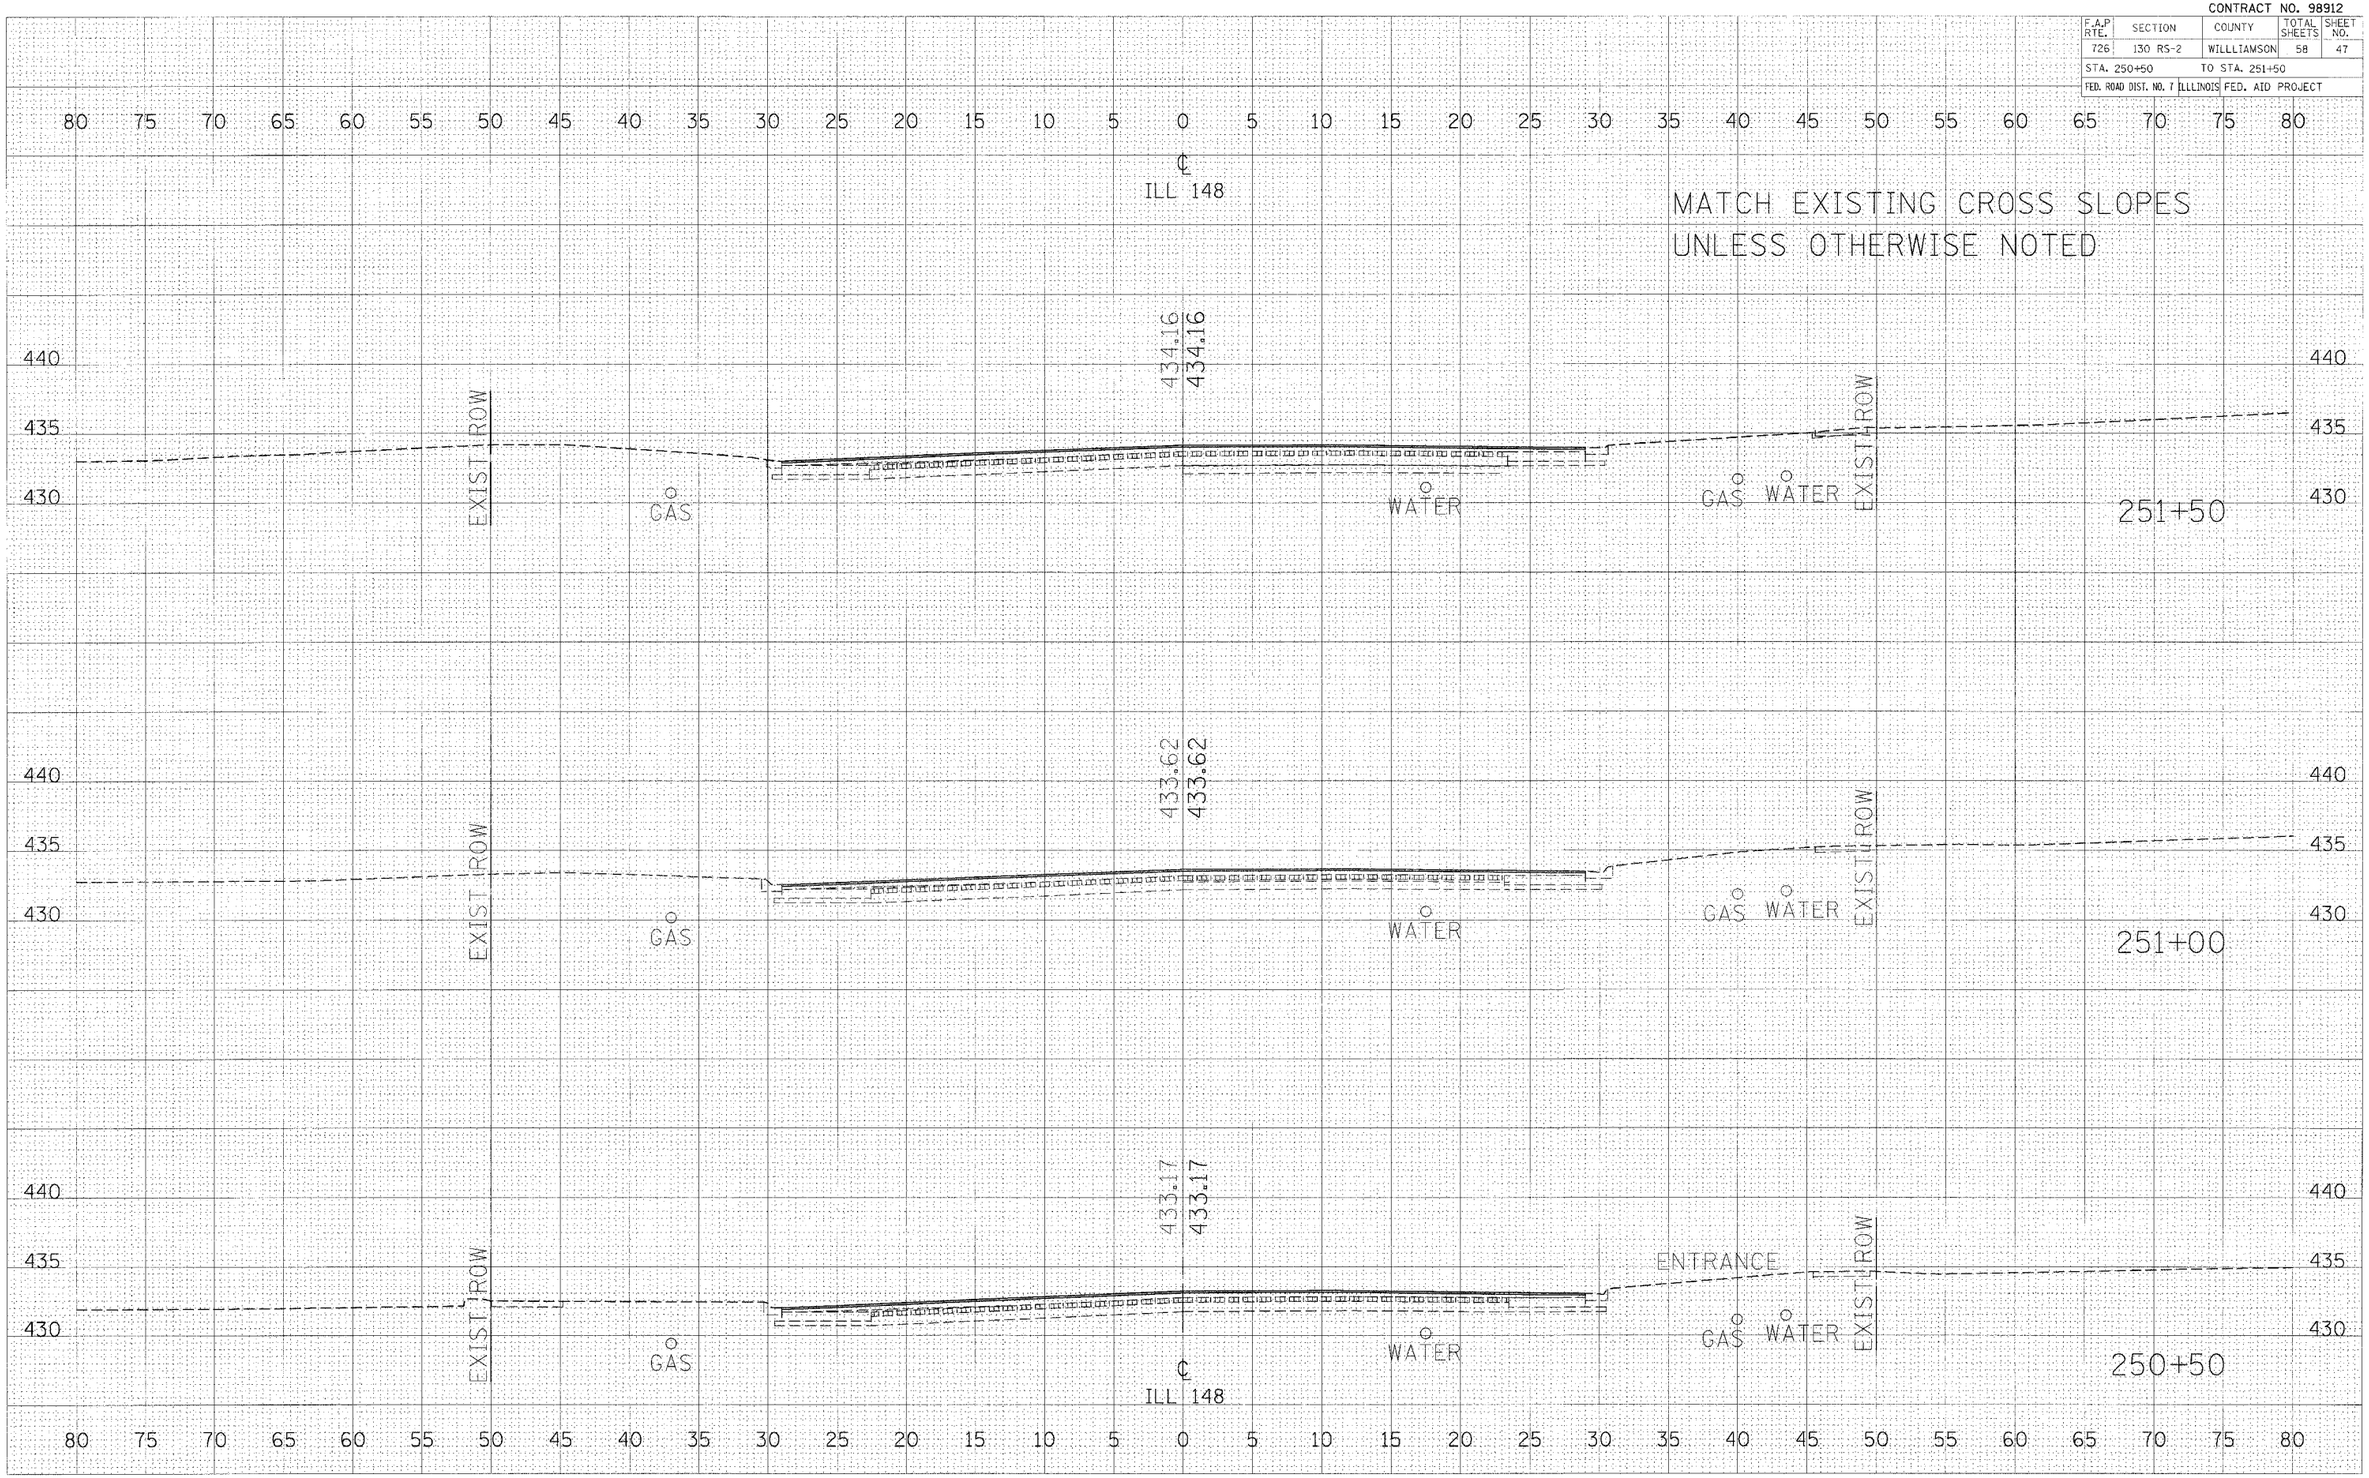

FINAL SURVEY NOTE BOOK NO. | SURVEYED | PLOTTED | TEMPLATE | AREAS | AREAS CHECKED | BY | DATE

ORIGINAL 9/14/77 NO. 5008 NO. | SURVEYED | PLOTTED | TEMPLATE | AREAS | AREAS CHECKED | BY | DATE

PLOT DATE = 2/16/2006
FILLE NAME = $FILLEL$
PLOT SCALE = 5.0000 ' / IN.
USER NAME = kellegk3

CROSS SECTIONS – IL RTE 148 STA 250+50 TO STA 251+50