CONTRACT NO. 98912

F.A.P RTE.	SECTION	COUNTY	TOTAL SHEETS	SHEET NO.
726	130 RS-2	WILLLIAMSON	58	50
STA. 254+44.74		TO STA. 255+23		
FED. ROAD DIST. NO. 7	ILLINOIS	FED. AID PROJECT		

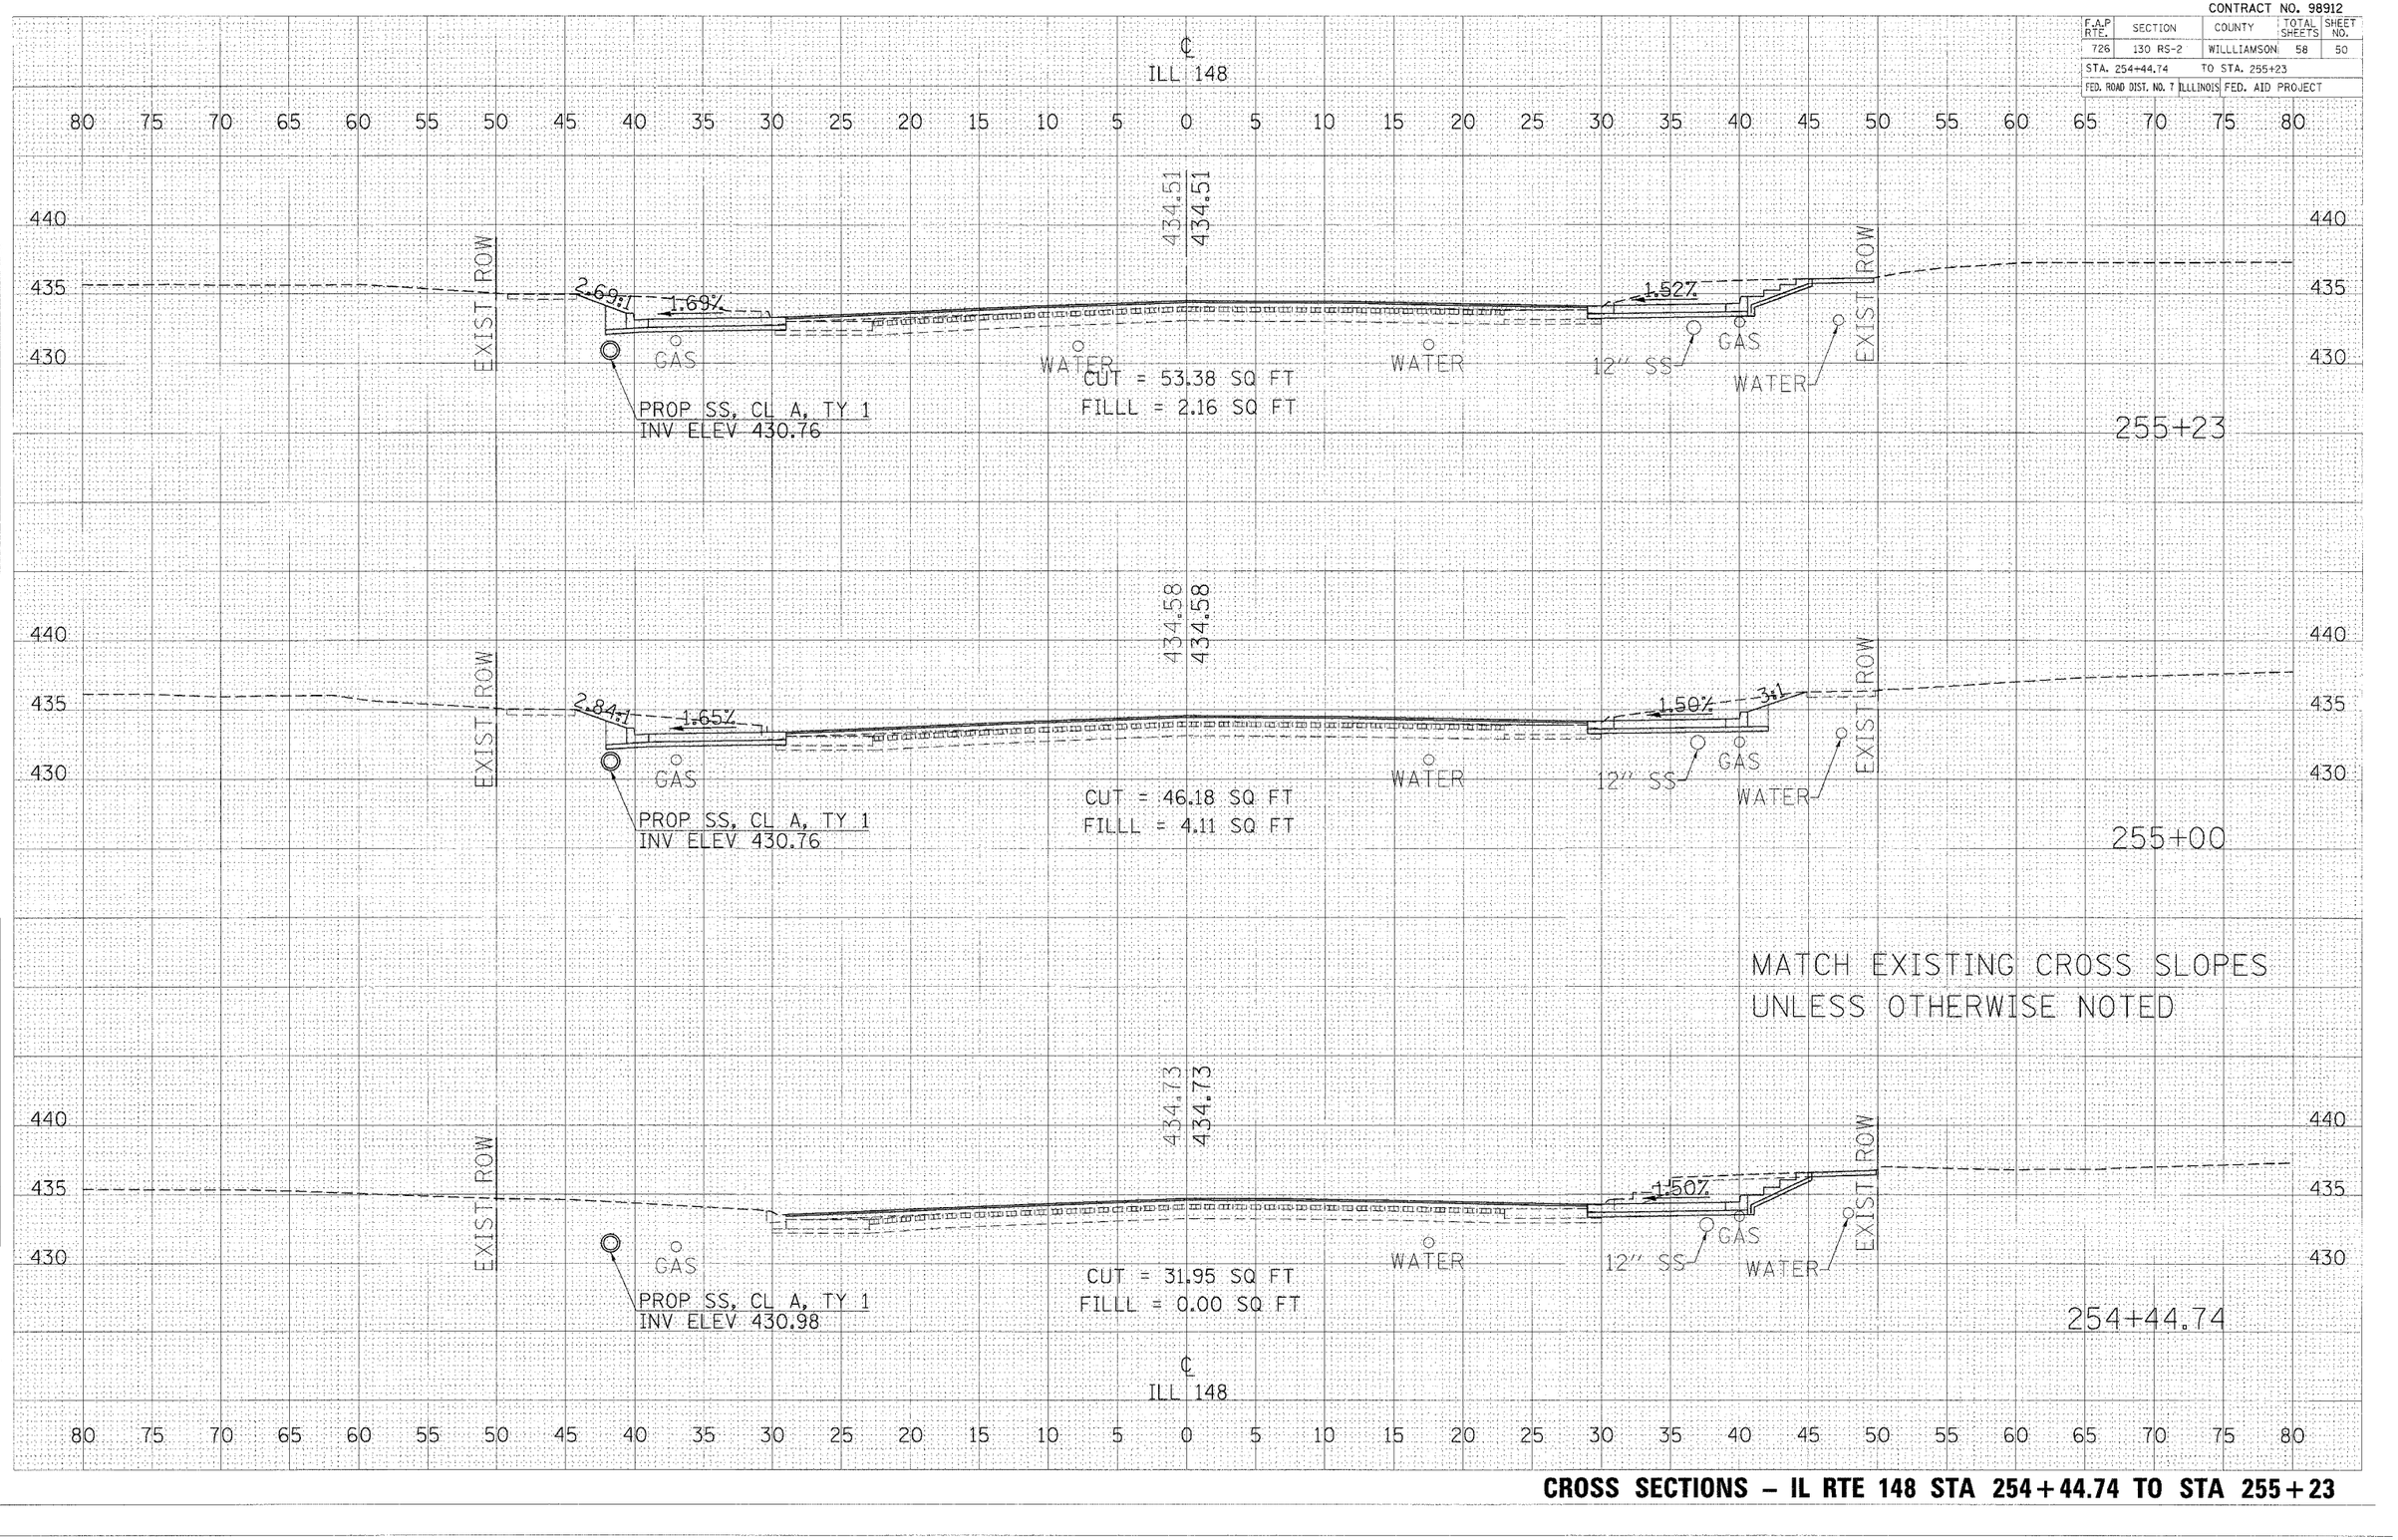

CROSS SECTIONS – IL RTE 148 STA 254+44.74 TO STA 255+23