CONTRACT NO. 98912

F.A.P RTE.	SECTION	COUNTY	TOTAL SHEETS	SHEET NO.
726	130 RS-2	WILLLIAMSON	58	56

STA. 260+50 TO STA. 261+50

FED. ROAD DIST. NO. 7 ILLINOIS FED. AID PROJECT

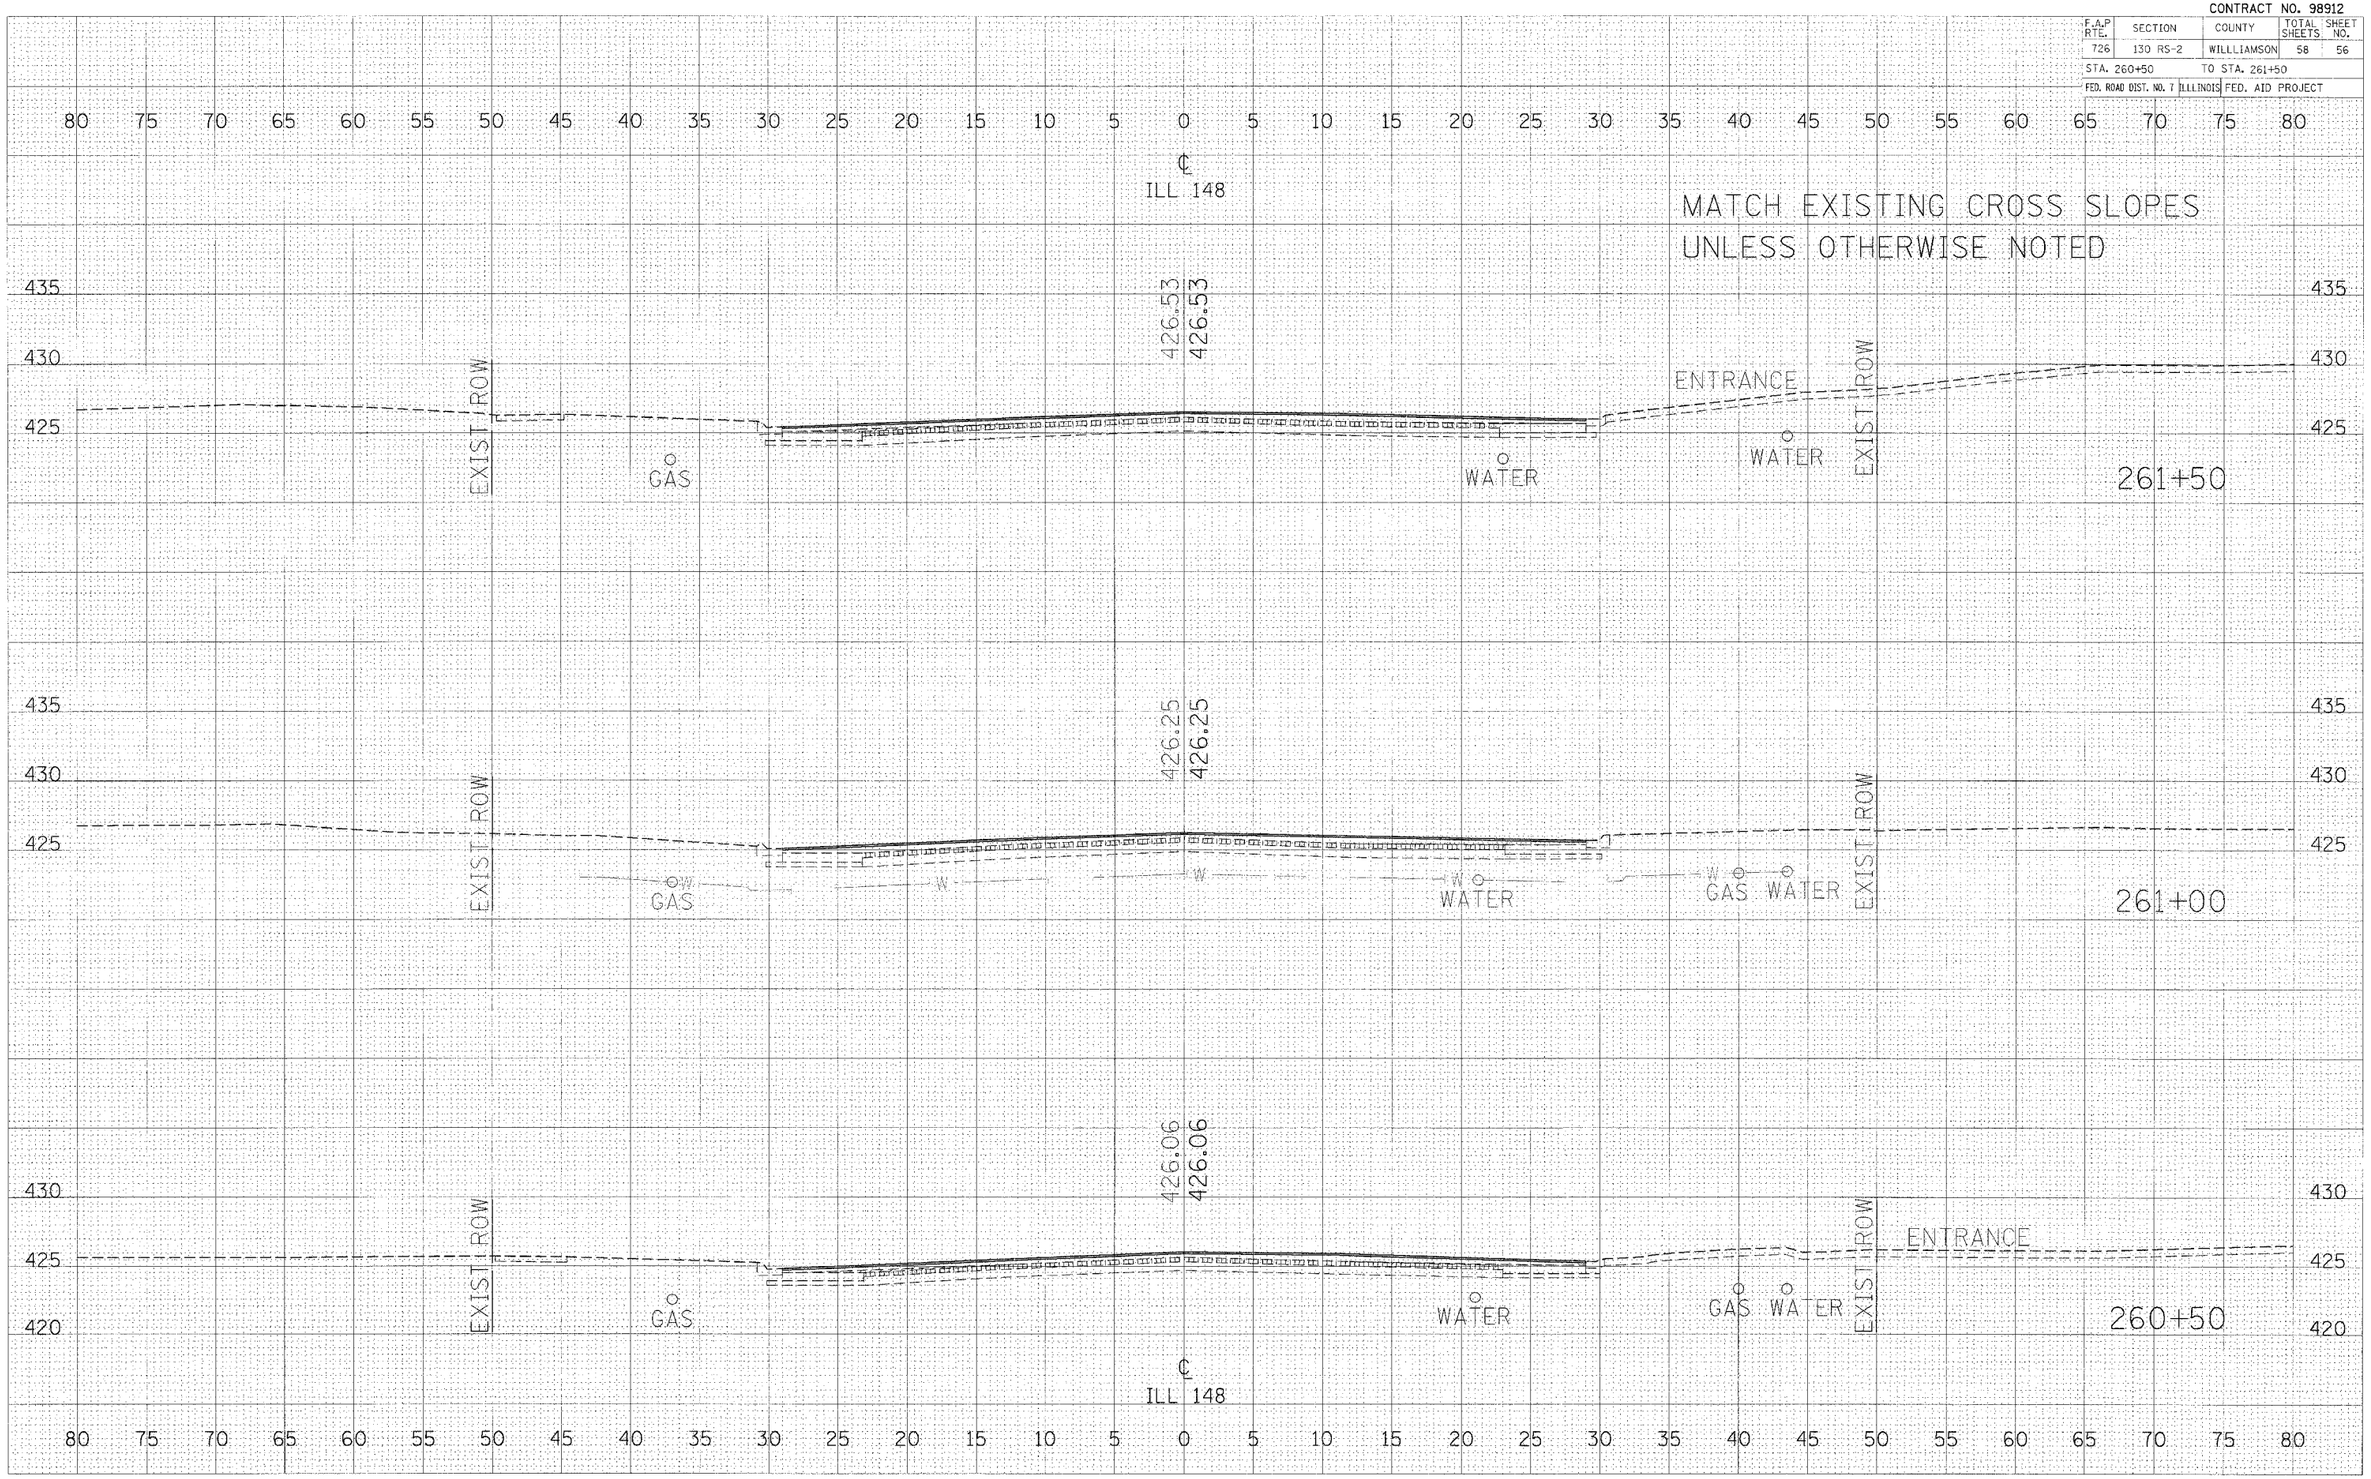

CROSS SECTIONS – IL RTE 148 STA 260+50 TO STA 261+50

PLOT DATE = 2/16/2006
FILE NAME = $FILE1#
PLOT SCALE = 5.0000 ' / IN.
USER NAME = kellngkd