CONTRACT NO. 98914

F.A.P RTE.	SECTION	COUNTY	TOTAL SHEETS	SHEET NO.
885	104 RS-4	UNION	24	19
STA. +00.00		TO STA. +75.00		
FED. ROAD DIST. NO.	ILLINOIS	FED. AID PROJECT		

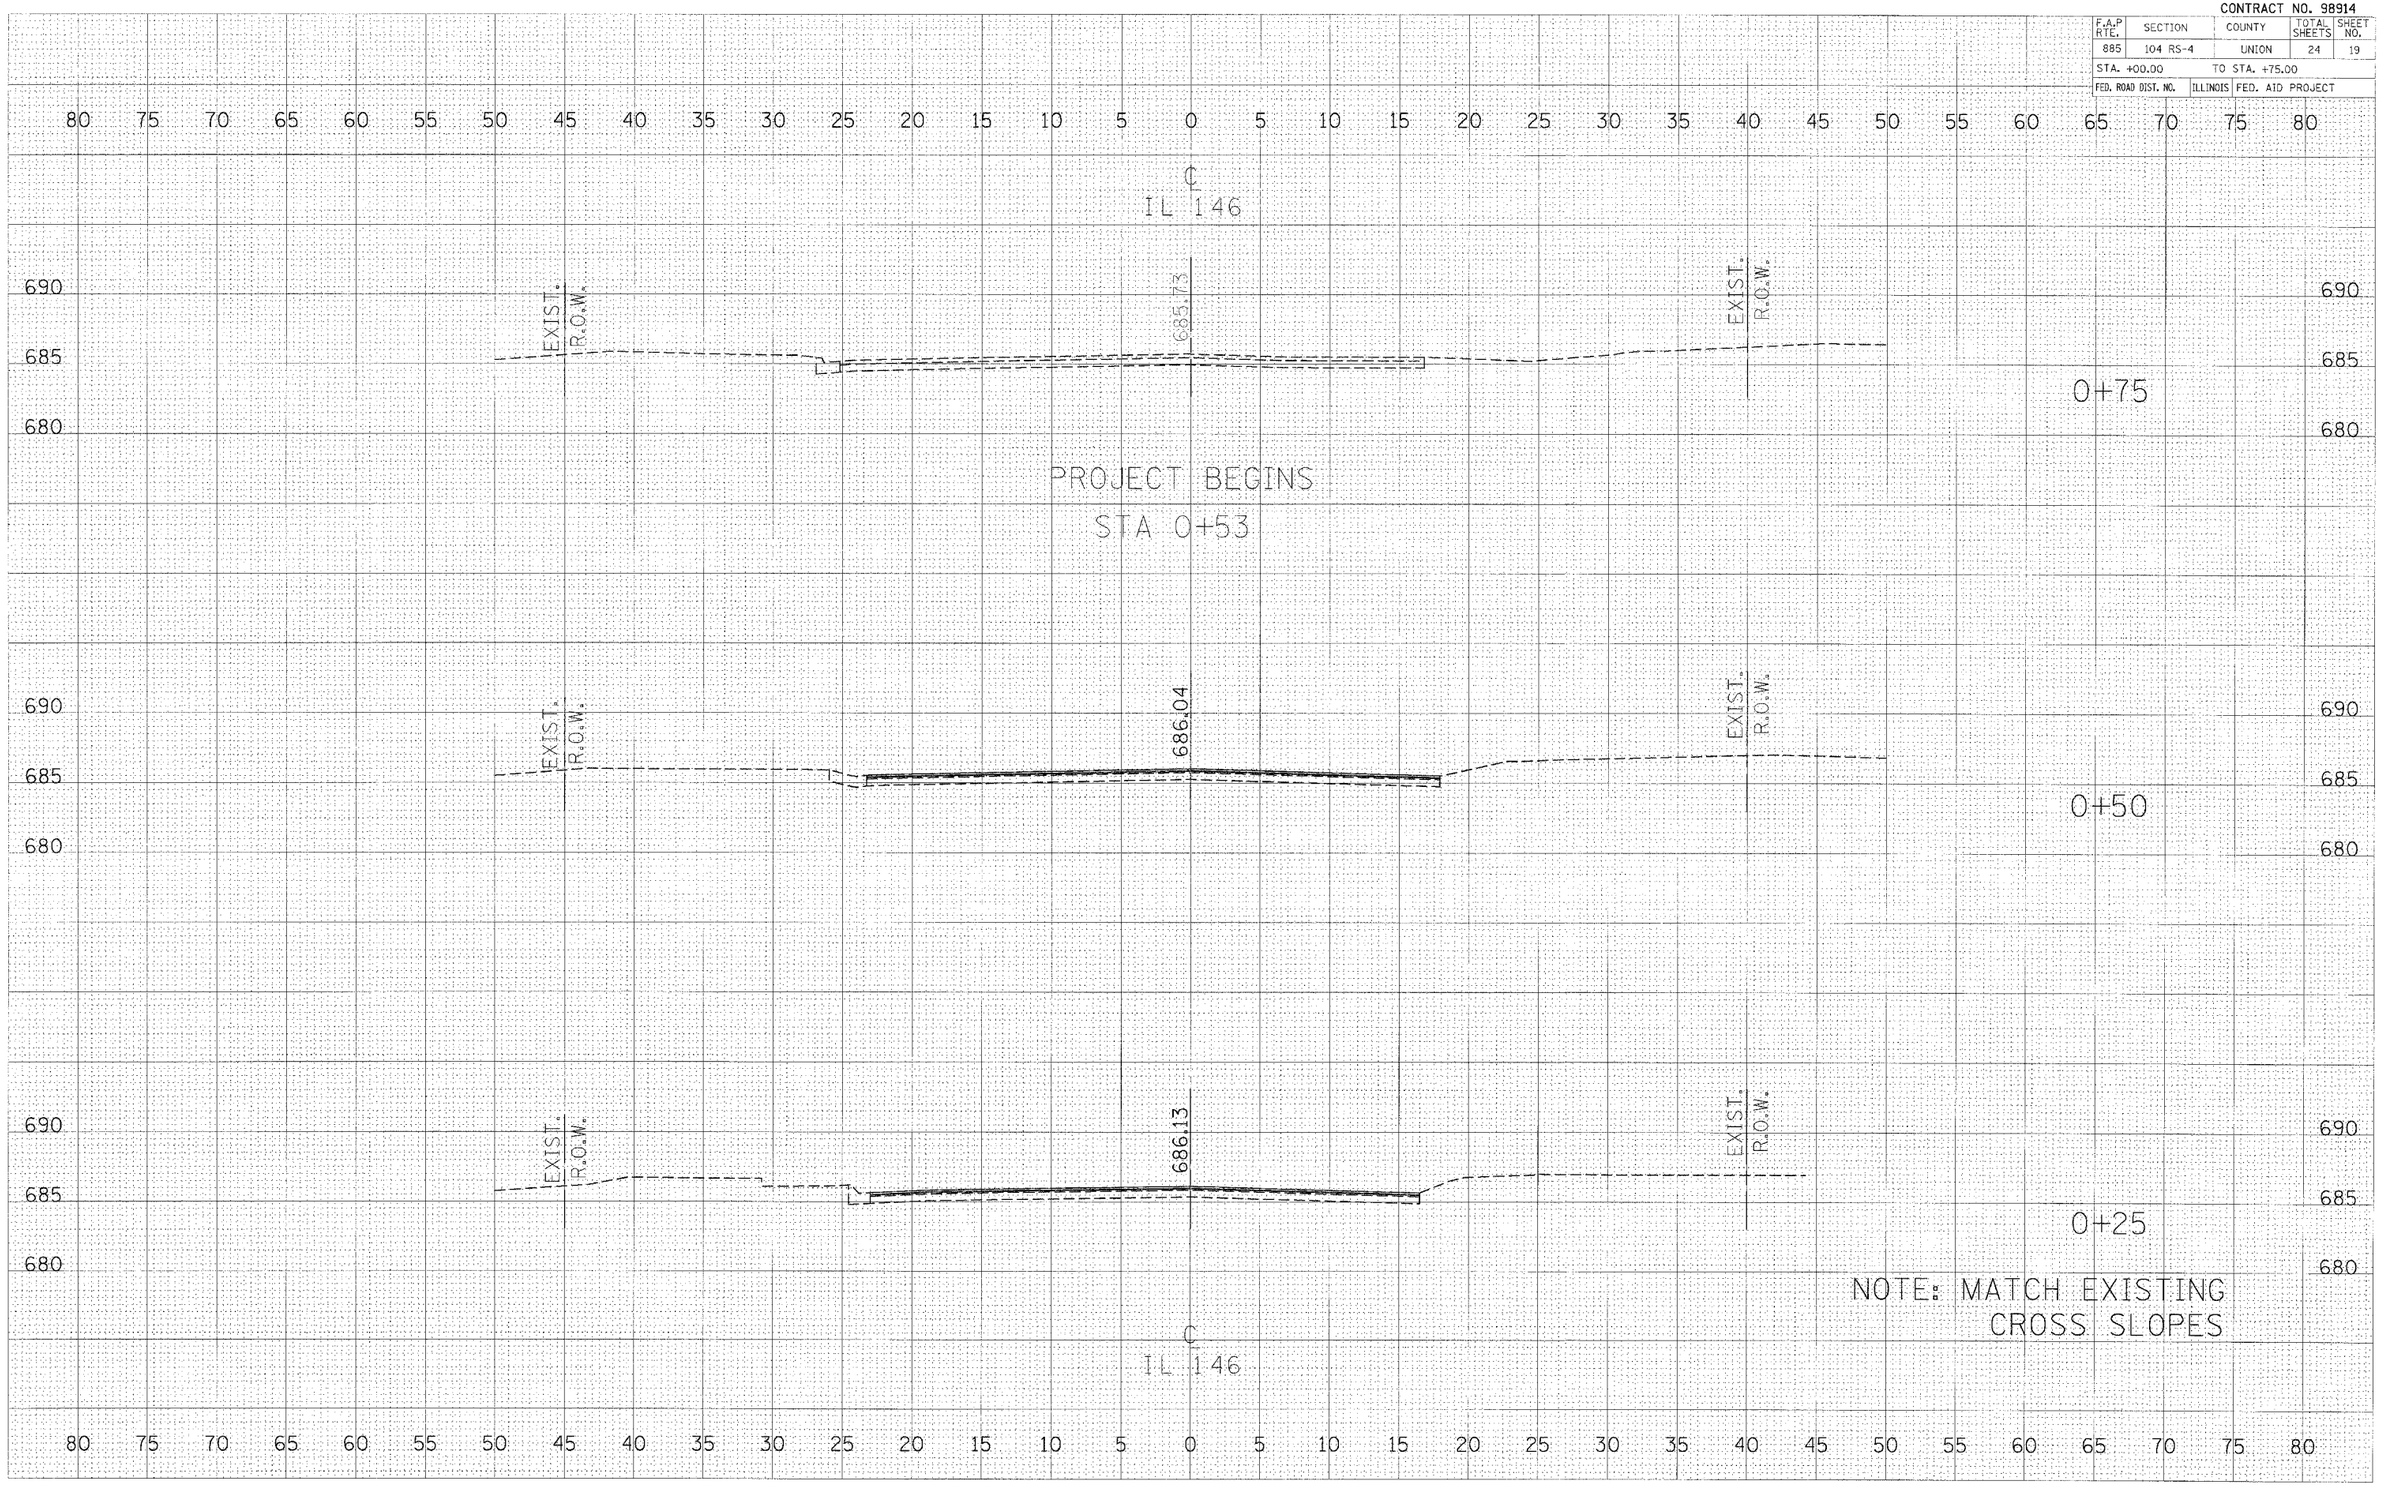

FINAL SURVEY — NOTE BOOK — ORIGINAL SURVEY — NO. — BY — DATE
SURVEYED — PLOTTED — TYPED — TOTAL SHT AREAS — AREAS DESIGNED — AREAS CHECKED

PLOT DATE = 1/31/2006
FILE NAME = c:\projects\d9802b95\146xsht.dgn
PLOT SCALE = 5.0000 ' / IN.
USER NAME = russellcf

CROSS SECTIONS – ILLINOIS 146