F.A. RTE.	SECTION	COUNTY	TOTAL SHEETS	SHEET NO.
1926	04-00093-00-BR	UNION	22	6
STA. 10+00.00		TO STA. 18+90.00		
FED. ROAD DIST. NO.	ILLINOIS	FED. AID PROJECT		

CONTRACT NO. 99236

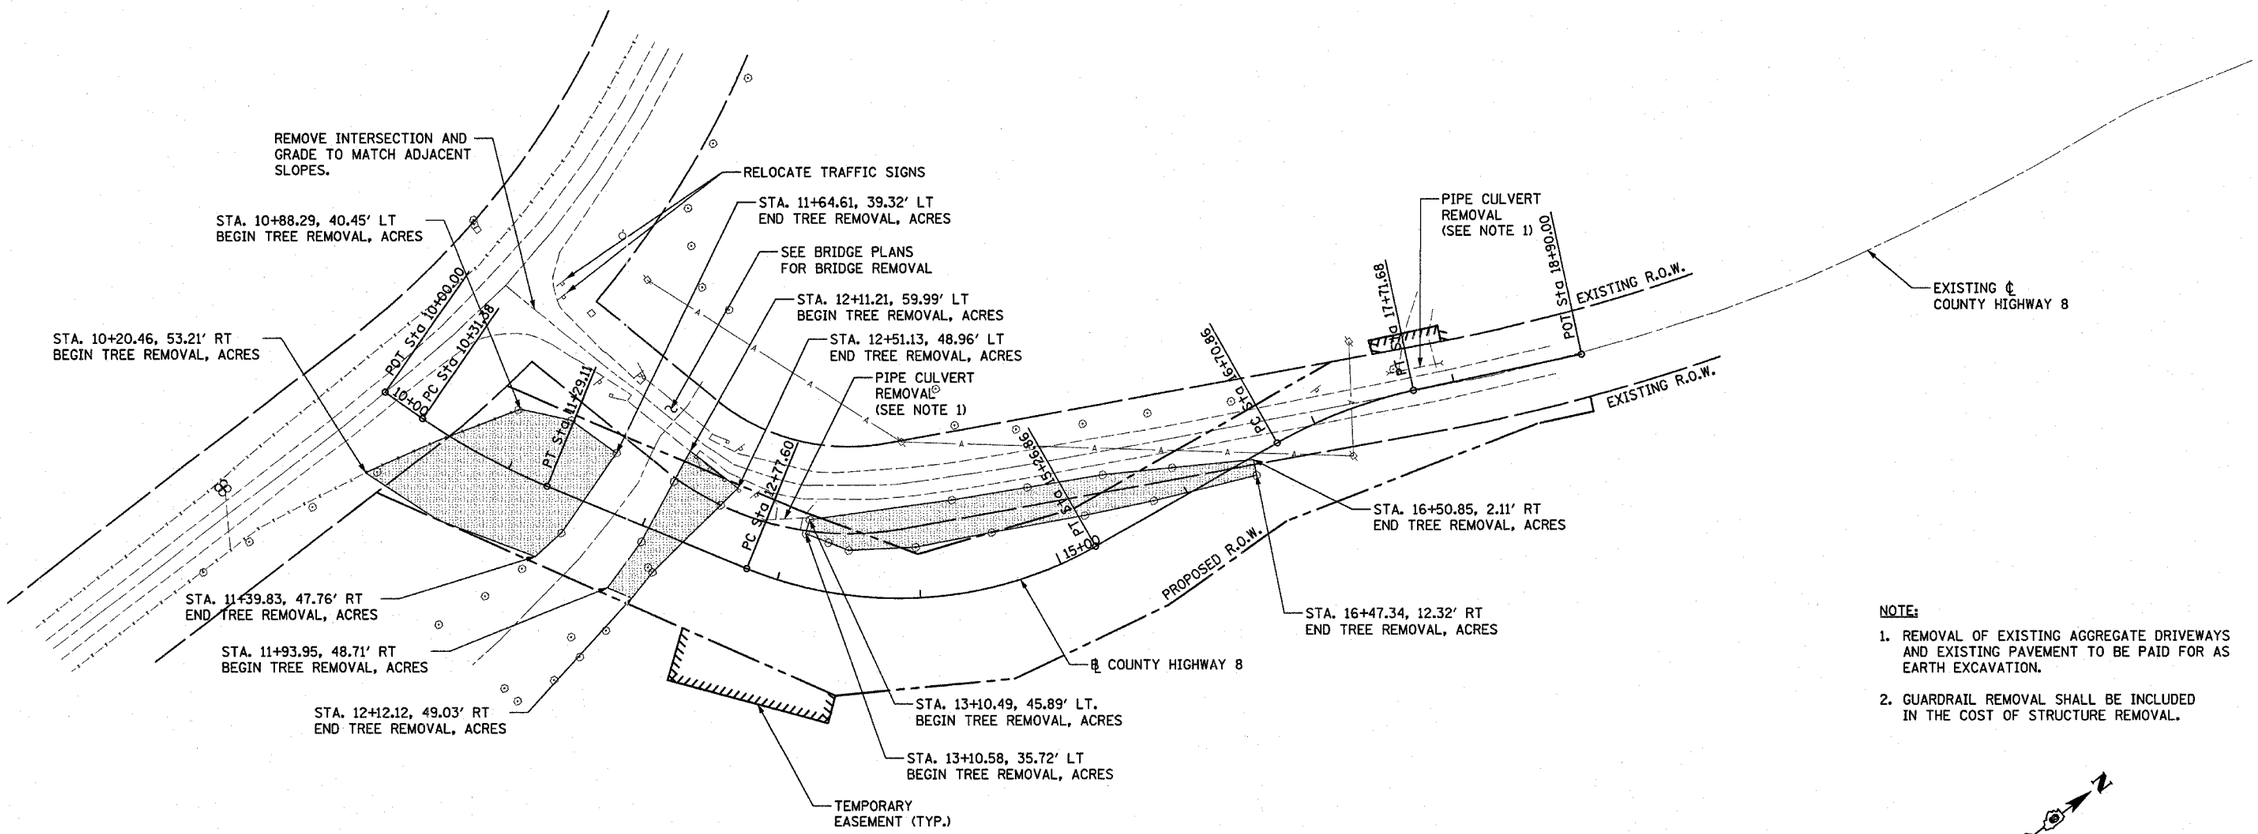

NOTE:

1. REMOVAL OF EXISTING AGGREGATE DRIVEWAYS AND EXISTING PAVEMENT TO BE PAID FOR AS EARTH EXCAVATION.
2. GUARDRAIL REMOVAL SHALL BE INCLUDED IN THE COST OF STRUCTURE REMOVAL.

LEGEND

TREE REMOVAL, ACRES

EXISTING TREE
EXISTING FIRE HYDRANT
EXISTING POWER POLE
EXISTING SPLICE BOX
EXISTING SIGN
EXISTING GUARDRAIL
EXISTING FENCE
AERIAL ELECTRIC
EXISTING R.O.W.
PROPOSED R.O.W.
TEMPORARY EASEMENT

50 0 50 100
SCALE IN FEET

REVISIONS	
NAME	DATE

ILLINOIS DEPARTMENT OF TRANSPORTATION
F.A.S. 1926
SECTION 04-00093-00-BR
UNION COUNTY
COUNTY HIGHWAY 8 OVER BRADSHAW CREEK

REMOVAL PLAN

SCALE: VERT. 1"=50' HORIZ. 1"=50'
DATE 02/03/06
DRAWN BY RLA
CHECKED BY JDS

HANSON
Hanson Professional Services Inc.
© Copyright Hanson Professional Services Inc. 2006

LAYOUT	RLA	08/17/04
DRAWN	RLA	01/24/06
REVIEWED	JDS	01/24/06

rla
01/31/2006
I:\04\1926\04p0093\DGN\Street\C-10\DEM.dgn