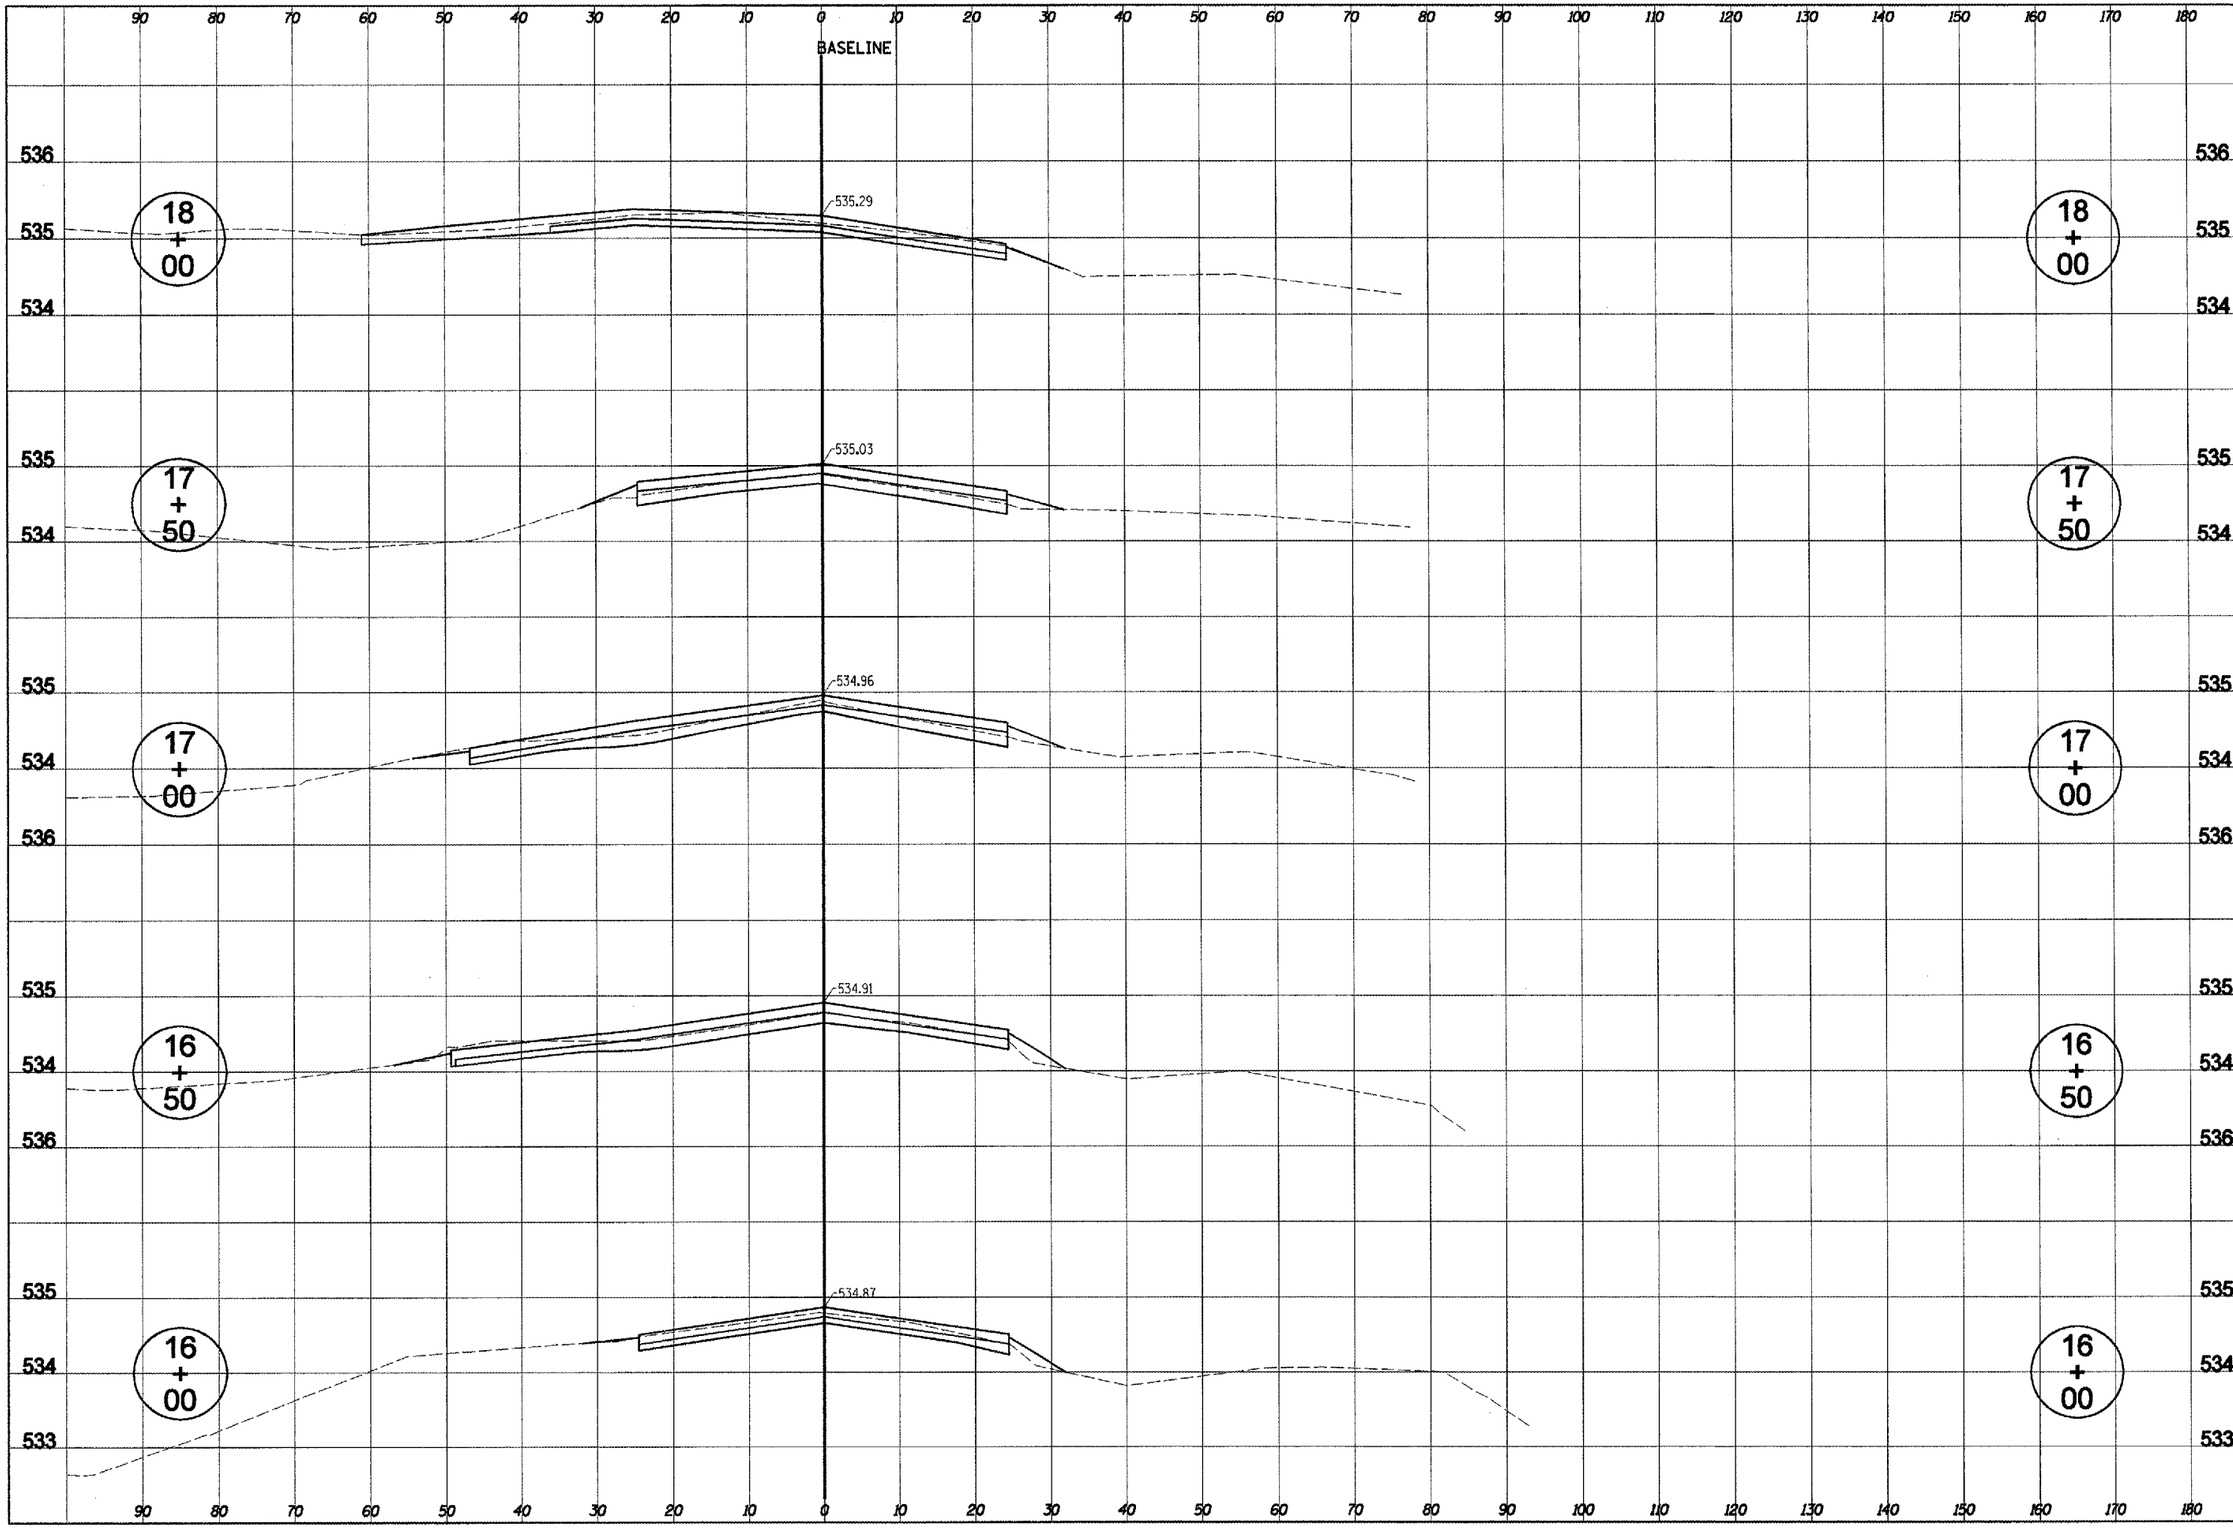

DATE	DESCRIPTION OF THE REVISIONS	BY

DESIGNED BY: RGH
DRAWN BY: EDW
CHECKED BY: BCW
DATE: 02-10-2006

HENRY, MEISENHEIMER & GENDE, INC.
ENGINEERS
CARLYLE, ILLINOIS 62231
www.hmgengineers.com
(618) 594-3711 Fax (618) 594-8217

CROSS SECTIONS

IL. PROJ. NO. GRE-3215
A.I.P. PROJ. NO. 3-17-0049-B4
FILE NAME

SHEET NO. 26

H.M.G. NO. 5536