| F.A.P. RTE. | SECTION | COUNTY | TOTAL SHEETS | SHEET NO. |
|---|---|---|---|---|
| 365 | 56 RS-7 | DuPAGE | 24 | 22 |

N

62909

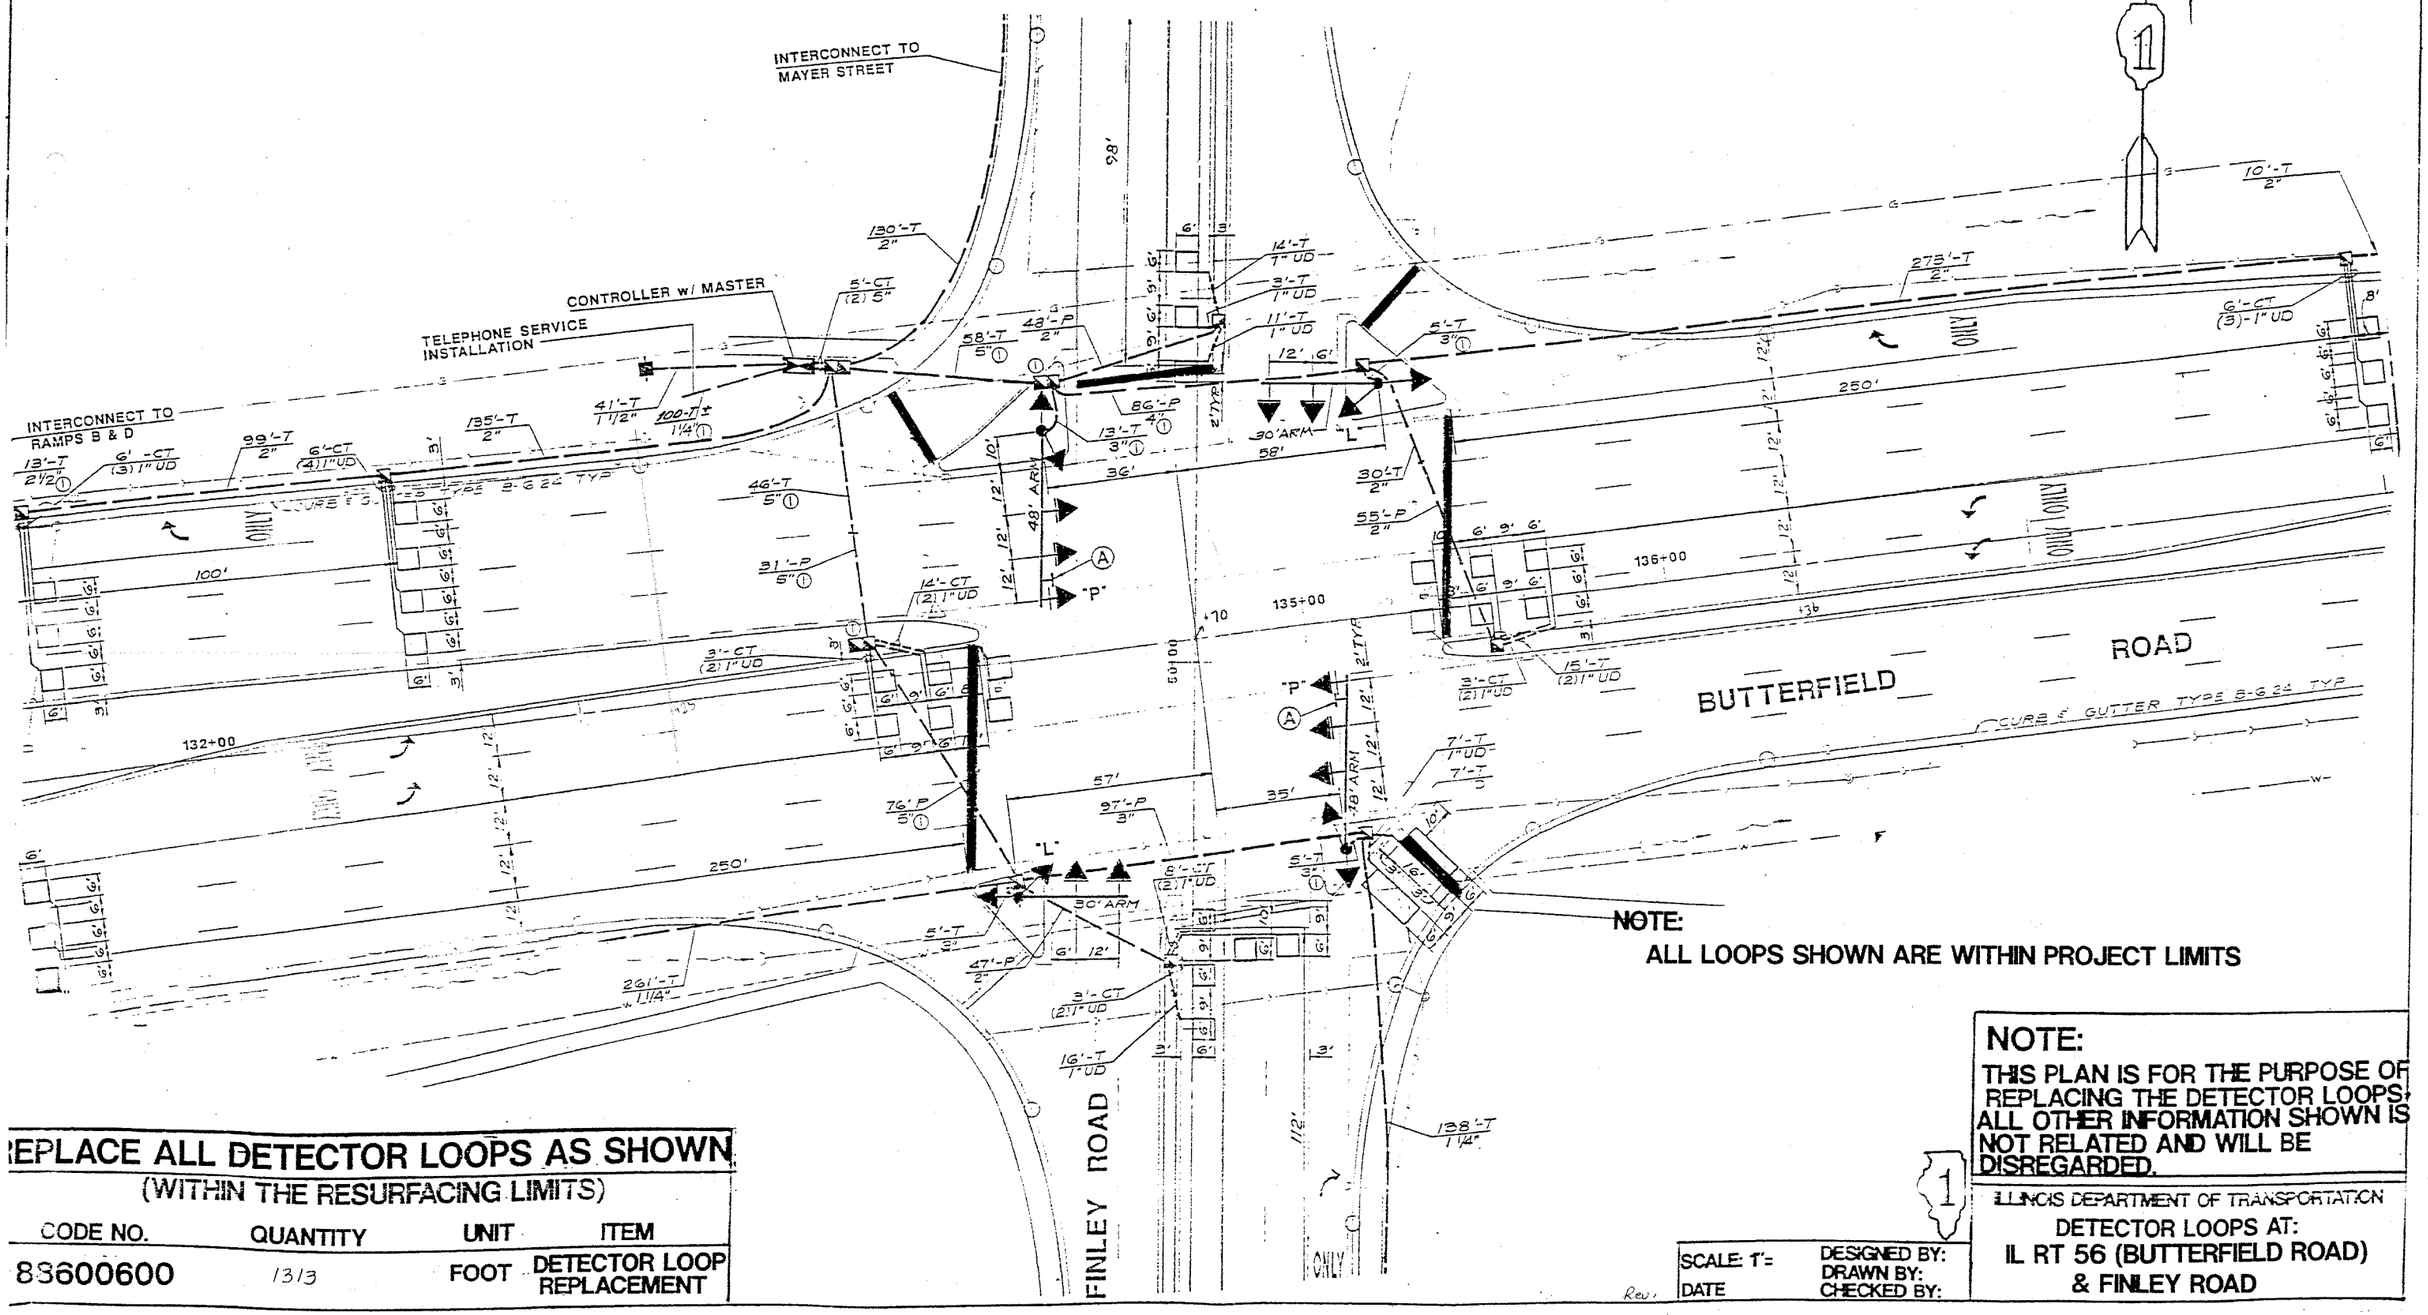


NOTE:
ALL LOOPS SHOWN ARE WITHIN PROJECT LIMITS

NOTE:
THIS PLAN IS FOR THE PURPOSE OF REPLACING THE DETECTOR LOOPS. ALL OTHER INFORMATION SHOWN IS NOT RELATED AND WILL BE DISREGARDED.

REPLACE ALL DETECTOR LOOPS AS SHOWN
(WITHIN THE RESURFACING LIMITS)

| CODE NO. | QUANTITY | UNIT | ITEM |
|---|---|---|---|
| 88600600 | 1313 | FOOT | DETECTOR LOOP REPLACEMENT |

ILLINOIS DEPARTMENT OF TRANSPORTATION
DETECTOR LOOPS AT:
IL RT 56 (BUTTERFIELD ROAD) & FINLEY ROAD

SCALE: 1"=
DATE
DESIGNED BY:
DRAWN BY:
CHECKED BY:
Rev.