CONTRACT NO. 66549

F.A.I. RTE.	SECTION	COUNTY	TOTAL SHEETS	SHEET NO.
57	D-3 BRIDGE PAINTING 2005-1	IROQUOIS	16	15
	FED. ROAD DIST. NO. _	ILLINOIS	FED. AID PROJECT	

STATE OF ILLINOIS
DEPARTMENT OF PUBLIC WORKS & BUILDINGS
DIVISION OF HIGHWAYS

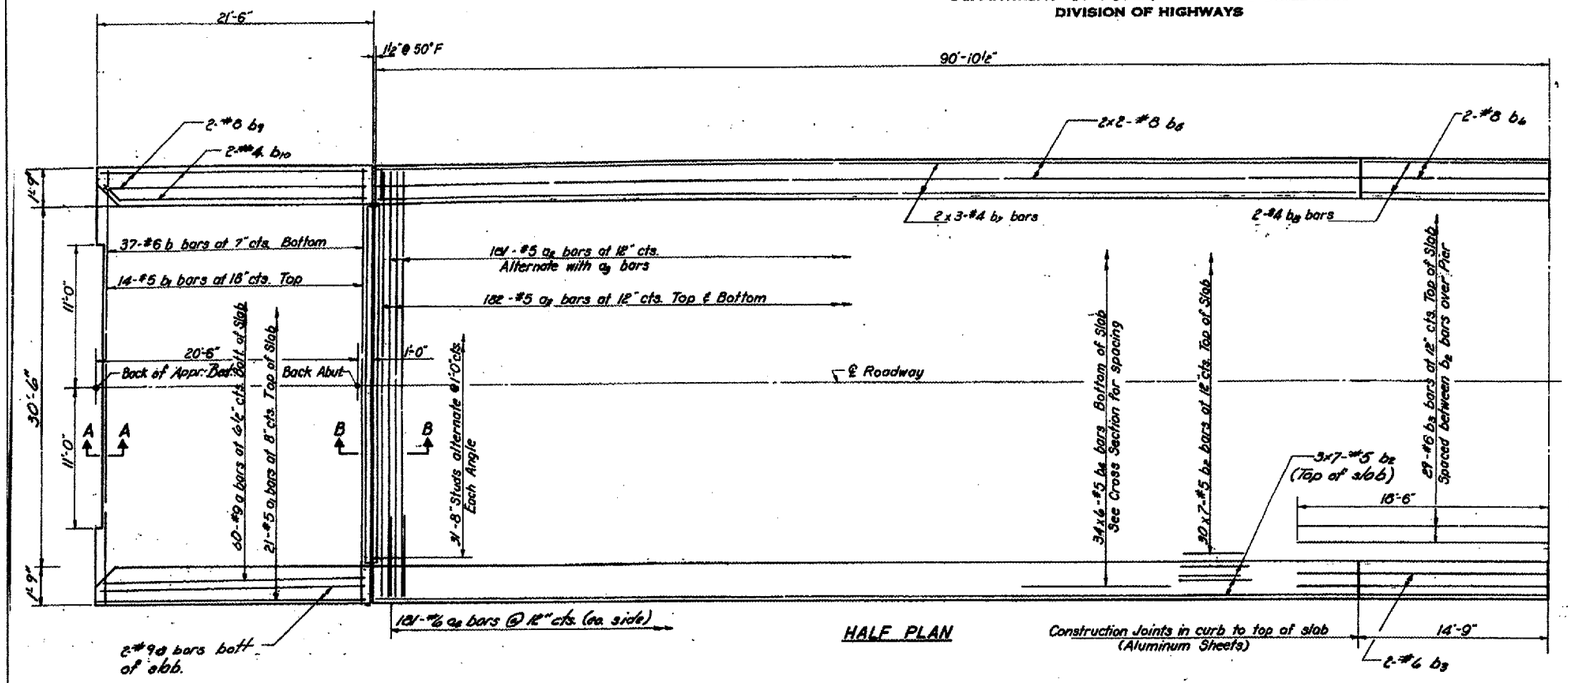

HALF PLAN

Construction Joints in curb to top of slab (Aluminum Sheets)

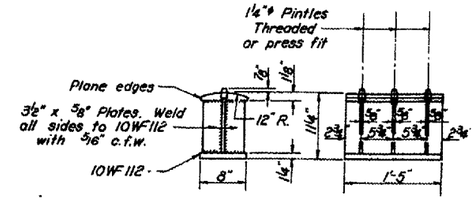

DETAIL OF BOLSTER AT PIER

*D = 1⁄8"/100 ft. of exp. for every 15° below the normal temp. of 50°.

D** = 1⁄8"/100 ft. of exp. for every 15° above the normal temp. of 50°.

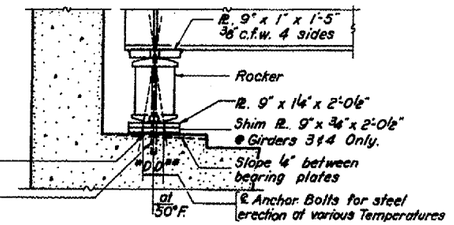

SECTION AT ABUTMENT

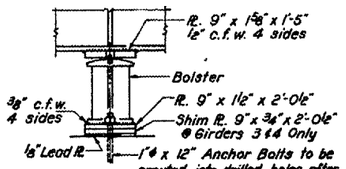

PIER

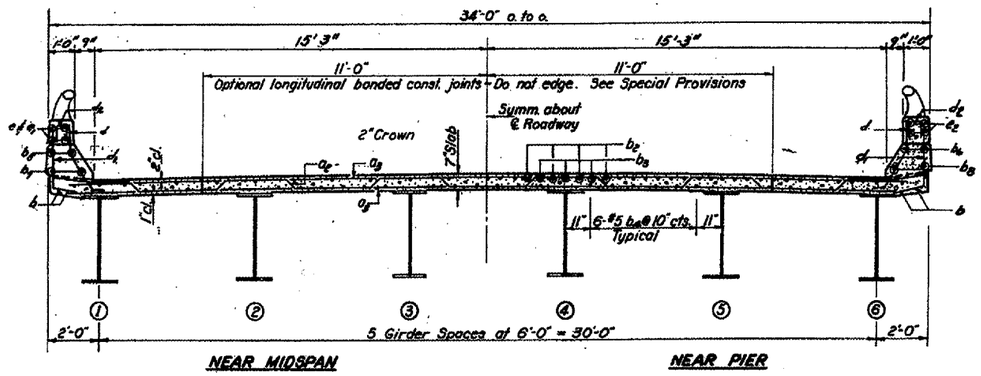

NEAR MIDSPAN

NEAR PIER

CROSS SECTION MAIN SPANS

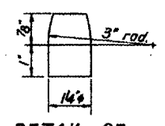

DETAIL OF PINTLE

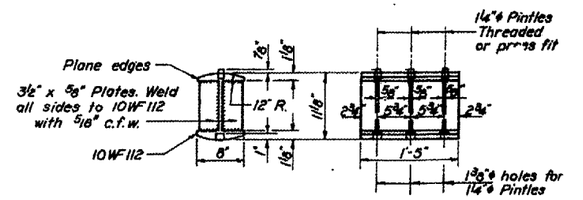

DETAIL OF ROCKER AT ABUTMENTS

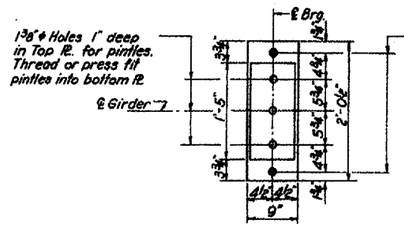

PLAN

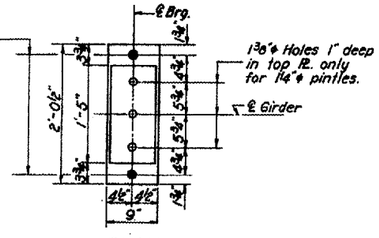

PLAN

REVISIONS NAME	DATE

ILLINOIS DEPARTMENT OF TRANSPORTATION

EXISTING STRUCTURE PLANS FOR INFORMATION ONLY
BRIDGE NO. 5
S.N. 038-0077

SCALE: VERT.
HORIZ.
DATE 01/10/05
DRAWN BY RW
CHECKED BY

Date: 01/10/05
bridgepaint05/2005-1/details.dgn