68201

F.A.I. RTE.	SECTION	COUNTY	TOTAL SHEETS	SHEET NO.
74	(90-11)R-2;90(13,14,14-1)R-1	TAZEWELL	1366	26

SET 1 OF 4

FOR MASTER INDEX OF SHEETS, SEE SHEET NO. 2

FOR HIGHWAY STANDARDS LIST FOR ALL PLAN SETS SEE SHEET 5

DESIGN DESIGNATION:
7625 (25) INTERSTATE 38.28 (PCC-30)
1455 (25) INTERSTATE 9.23 (PCC-30)

STATE OF ILLINOIS
DEPARTMENT OF TRANSPORTATION
DIVISION OF HIGHWAYS

PLANS FOR PROPOSED FEDERAL AID INTERSTATE

F.A.I. ROUTE 74 (WB I-74)
SECTION (90-11)R-2; 90(13, 14, 14-1)R-1
PROJECT
TAZEWELL COUNTY
C-94-010-02
RECONSTRUCTION OF I-74 WESTBOUND LANES AND RAMPS FROM N. MAIN STREET TO WASHINGTON STREET

DESIGN NO. D-94-010-02

LOCATION OF SECTION INDICATED THUS:-

SURVEY BOOK NO.

2845A
2845B
2845C
2845D
2845E

BEGIN FAI 74 IMPROVEMENTS
STATION 151+620.154

FAI 74 OVER ALTORFER LANE AND TP&W R.R.
SN 090-0159
STA. 152+656.108 TO 152+714.598

RAMP J-4 IMPROVEMENTS (304.713 m)
STA. 10+017.097 TO 10+321.810

RAMP K-2 OVER MAIN STREET AND RAMP J-3
SN 090-0156
STA. 10+423.029 TO 10+635.511

RAMP J-3 IMPROVEMENTS (225.954 m)
STA. 10+145.073 TO 10+371.027

RAMP K-2 IMPROVEMENTS (632.106 m)
STA. 10+052.874 TO 10+684.980

FAI 74 OVER WASHINGTON STREET
SN 090-0163
STA. 153+828.180 TO 153+892.180

RANGE 8 EAST - 4TH P.M.

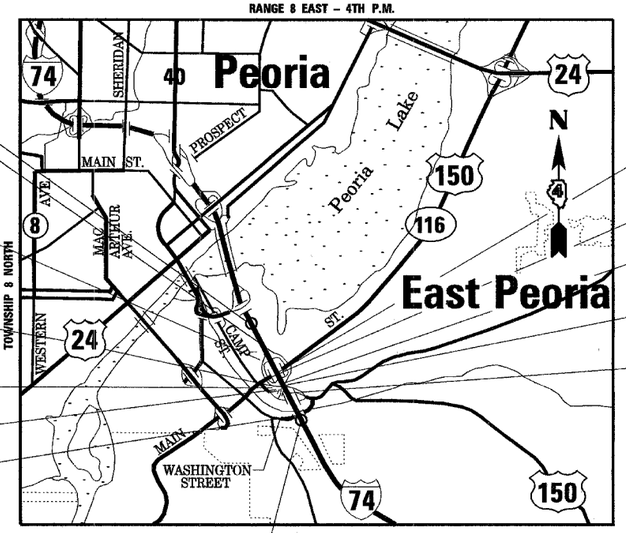

FAI 74 OVER MAIN STREET
SN 090-0160
STA. 153+020.792 TO 153+079.792

MAIN STREET IMPROVEMENTS (1938.102 m)
STA. 2+218.898 TO 4+157.000

RAMP J-3 RETAINING WALL
SN 090-8512
STA. 10+037.700 TO 10+212.930

RAMP K-2 RETAINING WALL
SN 090-8513
STA. 10+378.450 TO 10+507.550

FAI 74 OVER CAMP STREET, FARM CREEK AND TP&W R.R.
SN 090-0009
STA. 153+496.485 TO 153+741.610

END FAI 74 IMPROVEMENTS
STATION 153+892.180

0 3 km 6 km
MAP SCALE 1 : 50,000

FAI 74 (WB I-74)

GROSS LENGTH OF SECTION AND PROJECT = 2272.026 METERS = 2.272 KILOMETERS
NET LENGTH OF SECTION AND PROJECT = 2272.026 METERS = 2.272 KILOMETERS

METRIC RATIOS

1 m 0 2 m
1 : 50

0 5 m 10 m
1 : 100

10 m 0 20 m
1 : 250

5 m 0 20 m
1 : 500

0 50 m 100 m
1 : 1000

FULL SIZE PLANS HAVE BEEN PREPARED USING STANDARD ENGINEERING SCALES. REDUCED SIZED PLANS WILL NOT CONFORM TO STANDARD SCALES. IN MAKING MEASUREMENTS ON REDUCED PLANS, THE ABOVE SCALES MAY BE USED.

J.U.L.I.E.
JOINT UTILITY LOCATION INFORMATION FOR EXCAVATION
1-800-892-0123

NPDES PERMIT REQUIRED
QC/QA BITUMINOUS
QC/QA CONCRETE
BITUMINOUS SUPERPAVE

URS
URS CORPORATION
ST.LOUIS, MISSOURI

DATE: 12-20-04

CONTRACT NO. 68201
CATALOG NO. 031087-18D

PRINTED BY THE AUTHORITY OF THE STATE OF ILLINOIS

MR. JAMES J. MARTY - PROJECT MANAGER (217) 875-4800

PROJECT ENGINEER: RICHARD DOTSON (309) 671-3455

LIAISON ENGINEER: CHRISTOPHER MAUSHARD (309) 671-3464

...\phase2\roadway\cv1101-5awb.dgn 12/23/2004 11:22:46 AM