68201

F.A.I. RTE.	SECTION	COUNTY	TOTAL SHEETS	SHEET NO.
74	*	TAZEWELL	1366	52
STA.		TO STA.		
FED. ROAD DIST. NO.		ILLINOIS	FED. AID PROJECT	

*(90-1)R-2;90(13,14,14-1)R-1

INDICATES ITEMS TO BE REMOVED

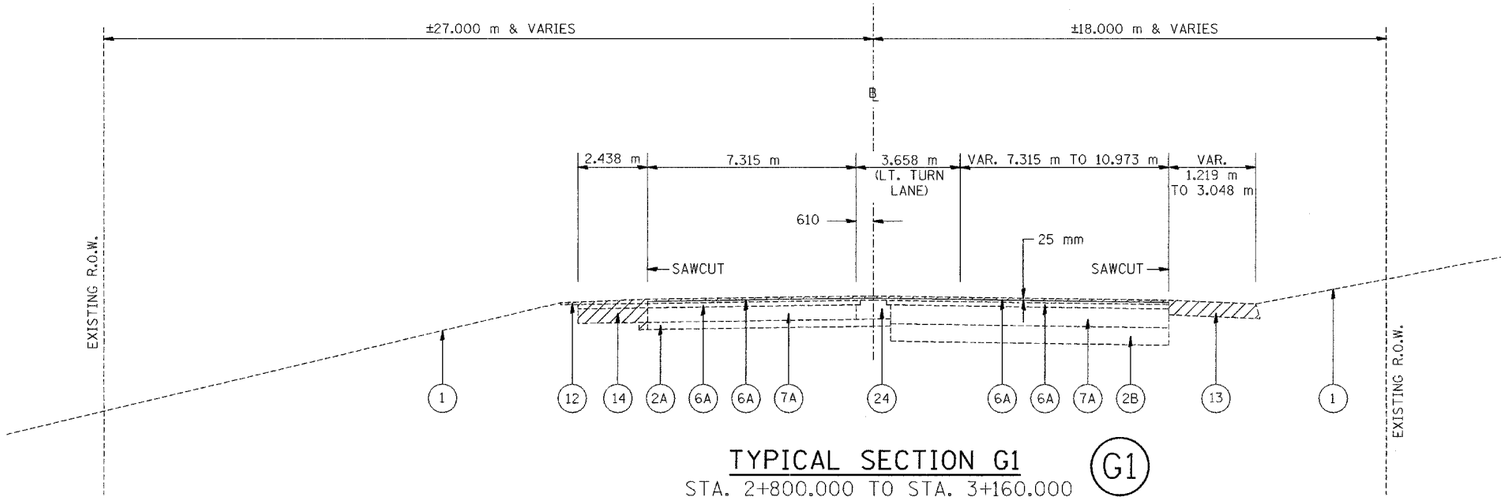

TYPICAL SECTION G1 (G1)

STA. 2+800.000 TO STA. 3+160.000

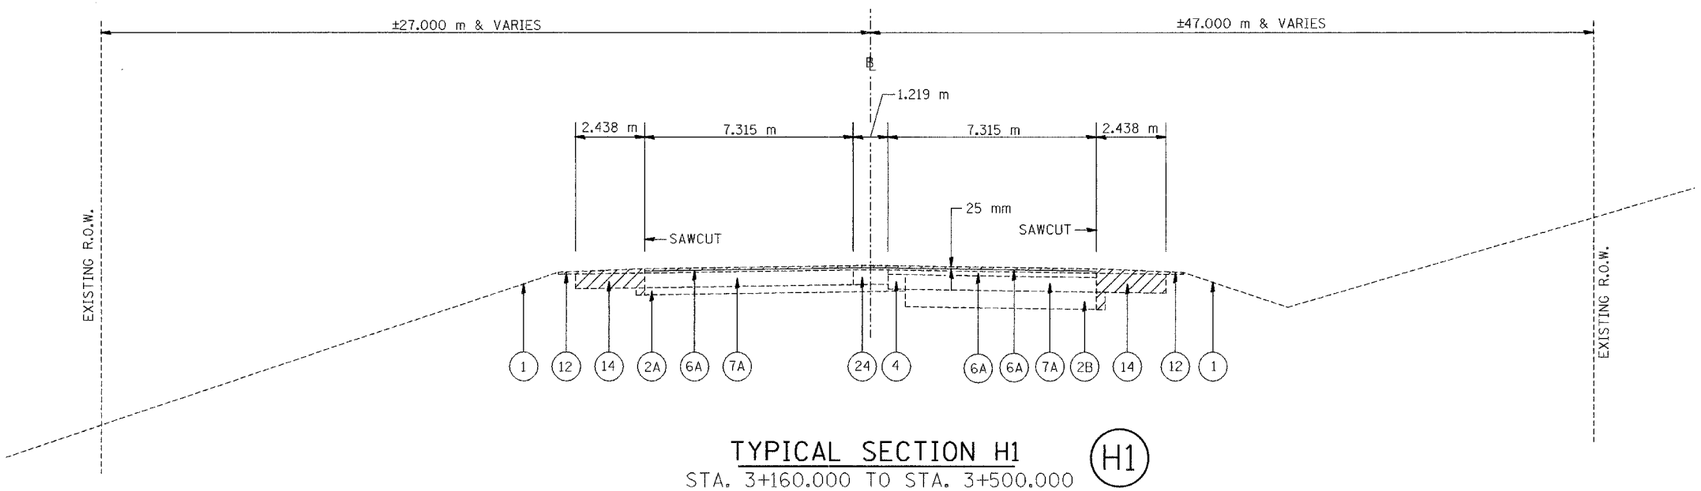

TYPICAL SECTION H1 (H1)

STA. 3+160.000 TO STA. 3+500.000

LEGEND

1	EXISTING GROUND LINE	10	EX PCC SIDEWALK
2A	EX SUB-BASE GRANULAR MATERIAL 150 mm	12	EX AGGREGATE SHOULDERS
2B	EX SUB-BASE GRANULAR MATERIAL 300 mm	13	EX BITUMINOUS SHOULDERS
4	EX PCC BASE COURSE 230 mm	14	EX PCC SHOULDERS
5	EX BITUMINOUS BASE COURSE	22	EX CONCRETE GUTTER
6A	EX BITUMINOUS RESURFACING 75 mm	23	EX COMBINATION CONCRETE CURB AND GUTTER
7A	EX PCC PAVEMENT 250 mm	24	EX CONCRETE MEDIAN

NOTES:
ALL DIMENSIONS ARE IN MILLIMETERS (mm) UNLESS OTHERWISE STATED.

REVISIONS	
NAME	DATE

URS
URS CORPORATION
DECATUR, ILLINOIS

ILLINOIS DEPARTMENT OF TRANSPORTATION
FAI ROUTE 74 (I-74)
EXISTING TYPICAL SECTIONS
ILL. 116 - U.S. 150 - MAIN ST.
SECTIONS G1 & H1

DRAWN BY NIL
DATE 12-20-04
CHECKED BY JJM

MD 12/20/2004 3:23:38 PM ...\proj\2\roadway\151101-5-sms.dgn