68201

F.A.I. RTE.	SECTION	COUNTY	TOTAL SHEETS	SHEET NO.
74	*	TAZEWELL	1366	218
STA. 2+300.000		TO STA. 2+450.000		
FED. ROAD DIST. NO.		ILLINOIS	FED. AID PROJECT	

*(90-1DR-2;90(13,14,14-DR-1

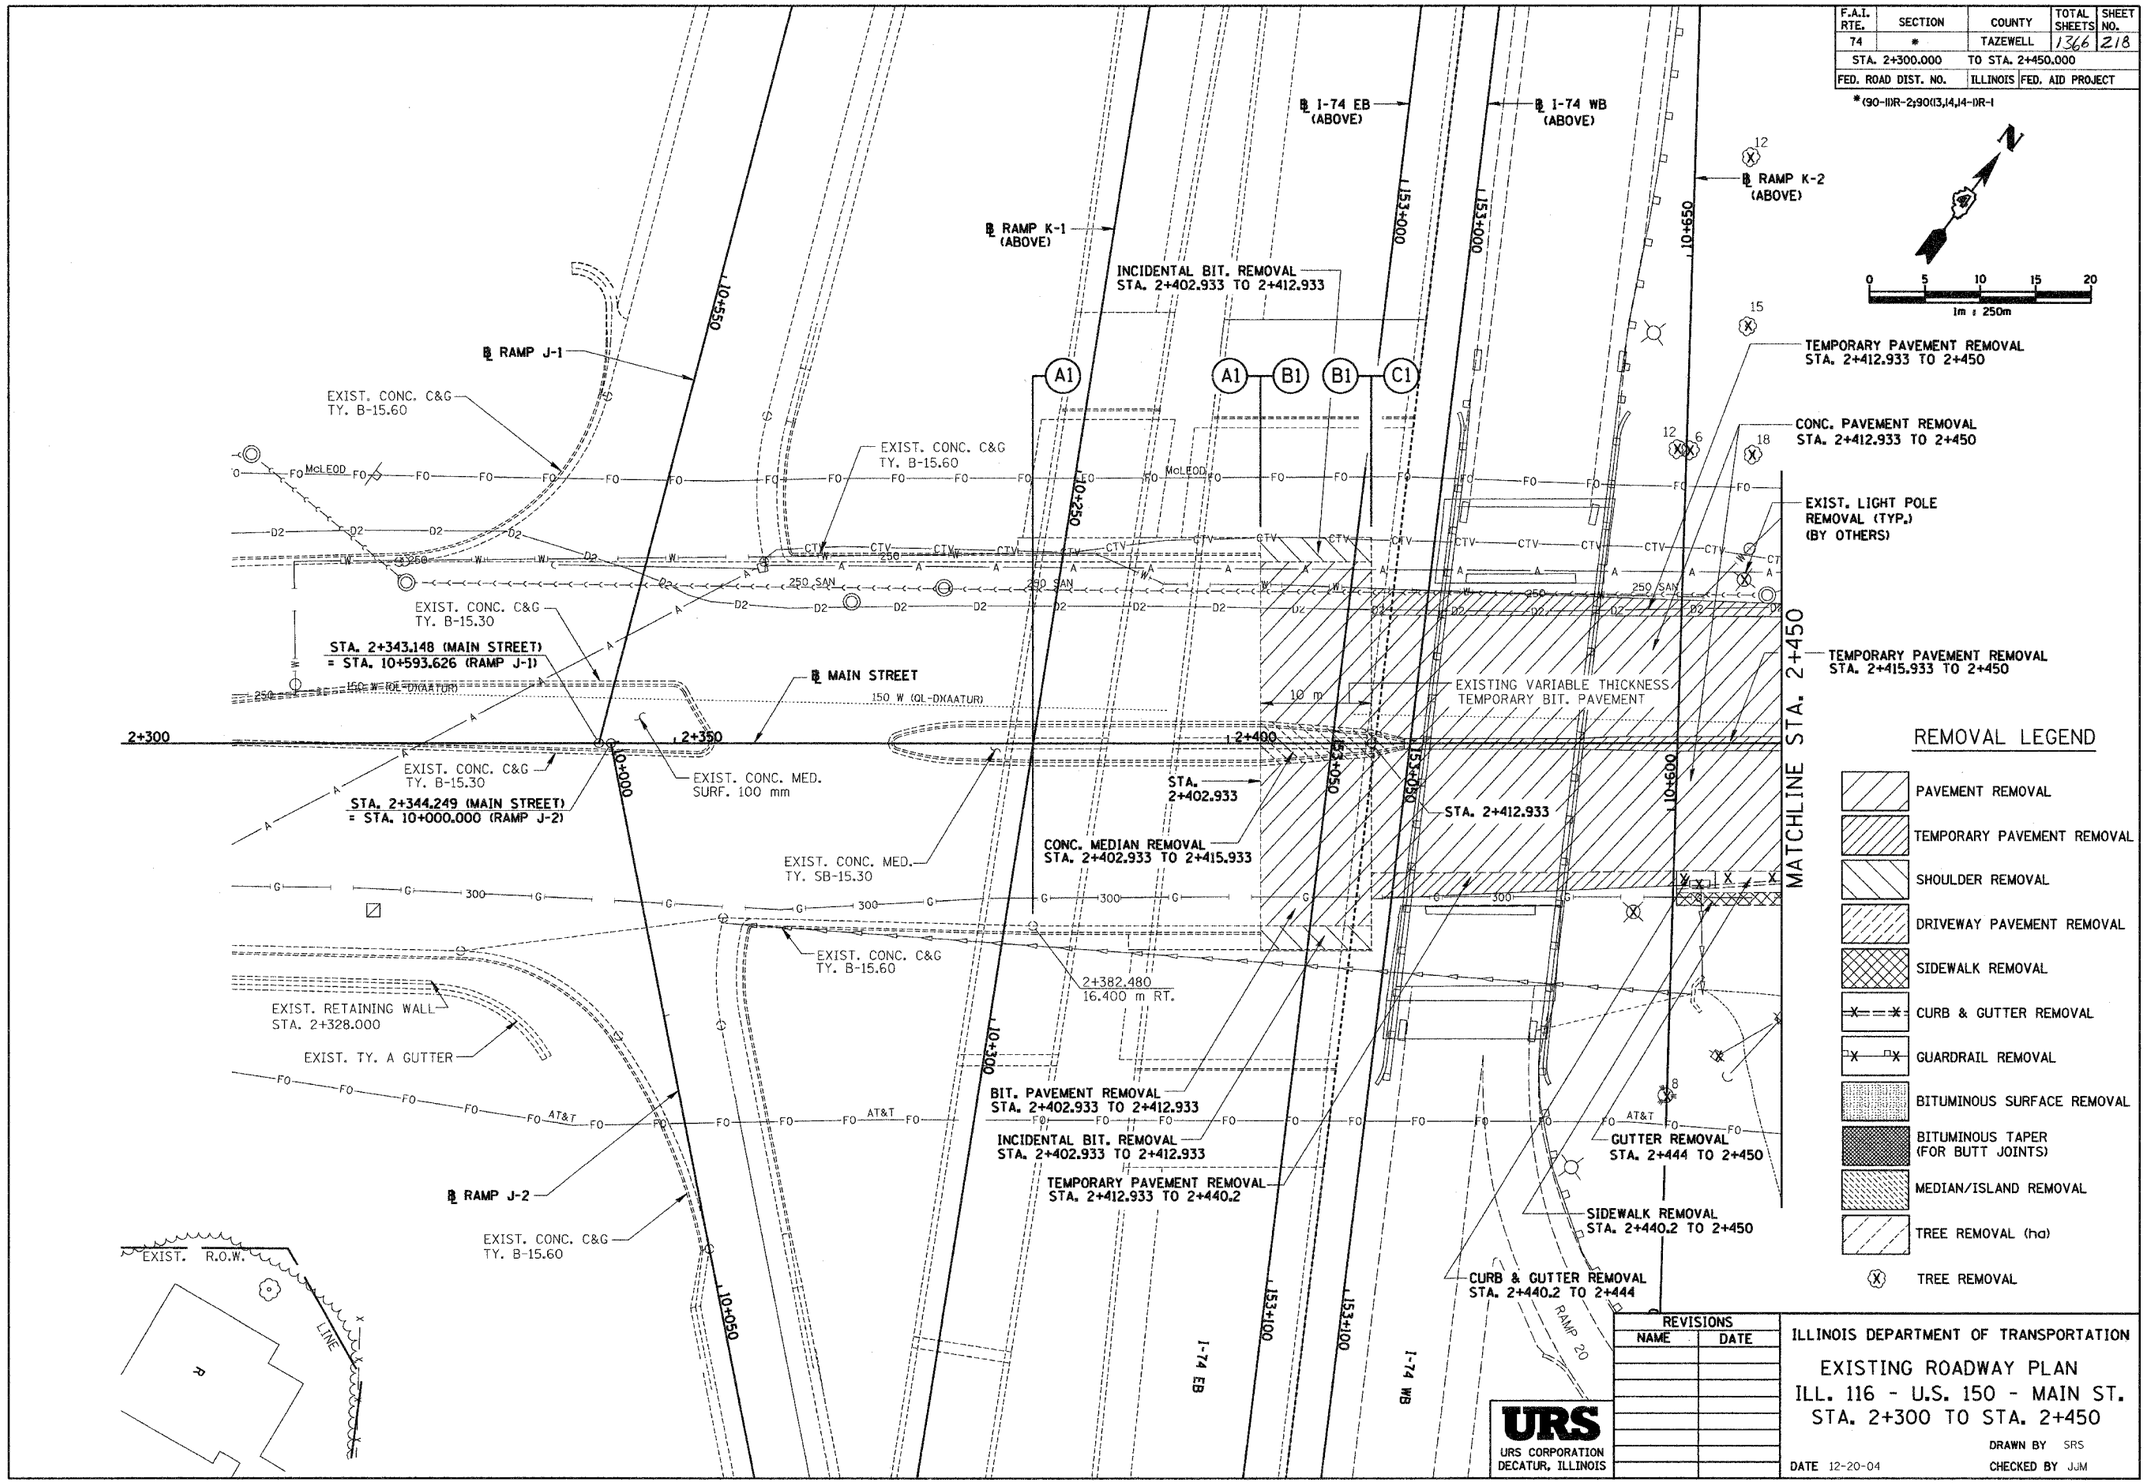

REVISIONS	
NAME	DATE

URS
URS CORPORATION
DECATUR, ILLINOIS

ILLINOIS DEPARTMENT OF TRANSPORTATION

EXISTING ROADWAY PLAN
ILL. 116 - U.S. 150 - MAIN ST.
STA. 2+300 TO STA. 2+450

DRAWN BY SRS
DATE 12-20-04 CHECKED BY JJM

...\phase2\roadway\01107-5sma.dgn 12/17/2004 9:23:36 AM