F.A.I. RTE.	SECTION	COUNTY	TOTAL SHEETS	SHEET NO.
74	*	TAZEWELL	1366	237
STA. 3+650.000		TO STA. 3+800.000		
FED. ROAD DIST. NO.		ILLINOIS	FED. AID PROJECT	

*(90-IDR-2;90(13,14,14-DR-1

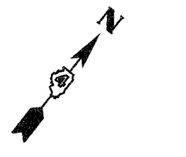

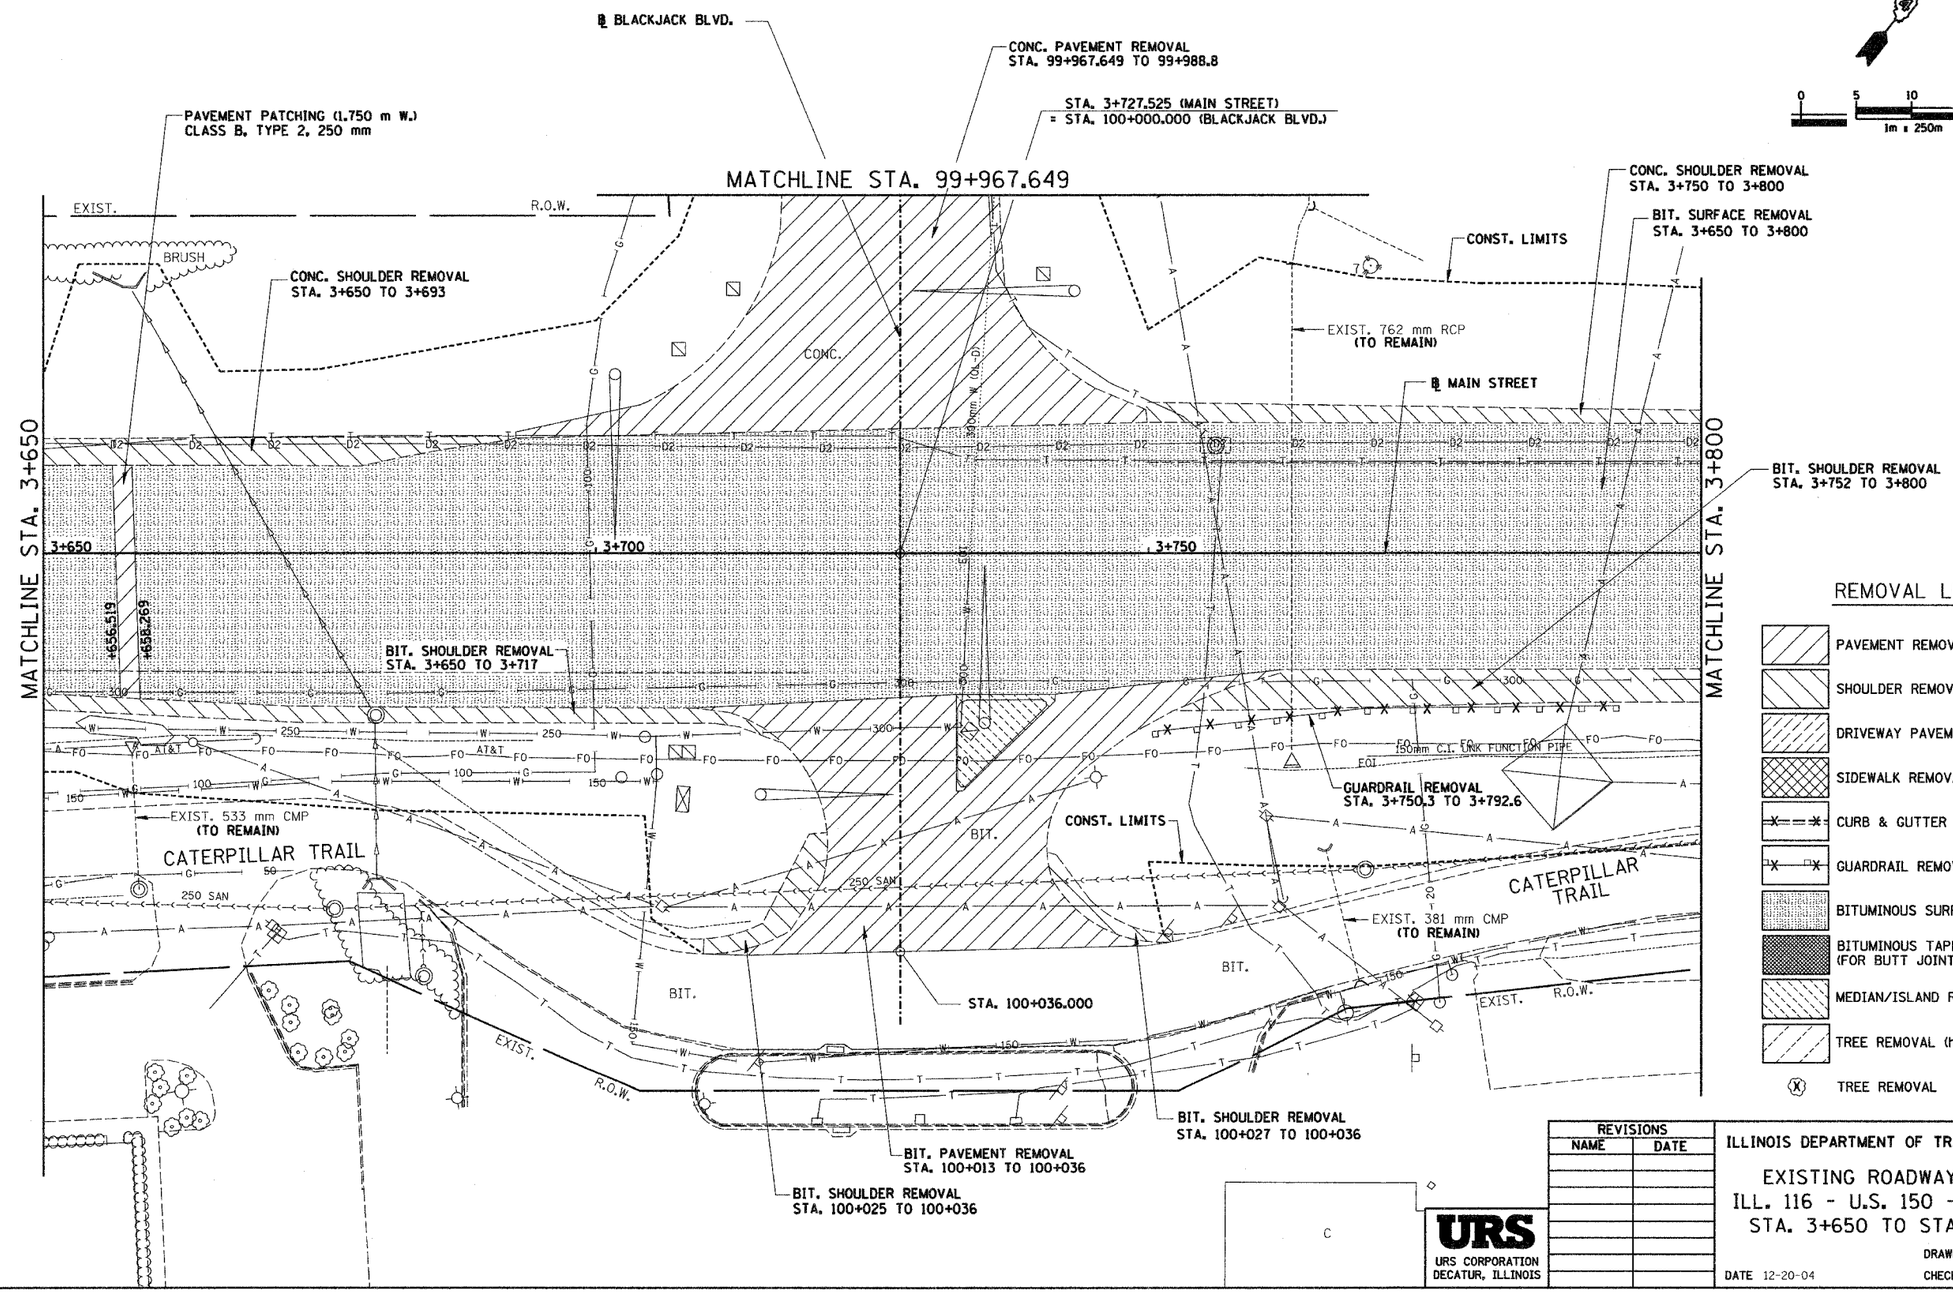

REMOVAL LEGEND

- PAVEMENT REMOVAL
- SHOULDER REMOVAL
- DRIVEWAY PAVEMENT REMOVAL
- SIDEWALK REMOVAL
- CURB & GUTTER REMOVAL
- GUARDRAIL REMOVAL
- BITUMINOUS SURFACE REMOVAL
- BITUMINOUS TAPER (FOR BUTT JOINTS)
- MEDIAN/ISLAND REMOVAL
- TREE REMOVAL (ha)
- TREE REMOVAL

REVISIONS	
NAME	DATE

URS
URS CORPORATION
DECATUR, ILLINOIS

ILLINOIS DEPARTMENT OF TRANSPORTATION

EXISTING ROADWAY PLAN
ILL. 116 - U.S. 150 - MAIN ST.
STA. 3+650 TO STA. 3+800

DRAWN BY SRS
DATE 12-20-04 CHECKED BY JJM

\\Bhsgc02\Highway\Projects\Tazewell\68201\Sheets\68201-Sheet.dgn 12/17/2004 9:36:20 AM