68201

F.A.I. RTE.	SECTION	COUNTY	TOTAL SHEETS	SHEET NO.
74	*	TAZEWELL	1366	243
STA. 4+100.000		TO STA. 4+157.000		
FED. ROAD DIST. NO.		ILLINOIS	FED. AID PROJECT	

*(90-IDR-2;90(13,14,14-IDR-1

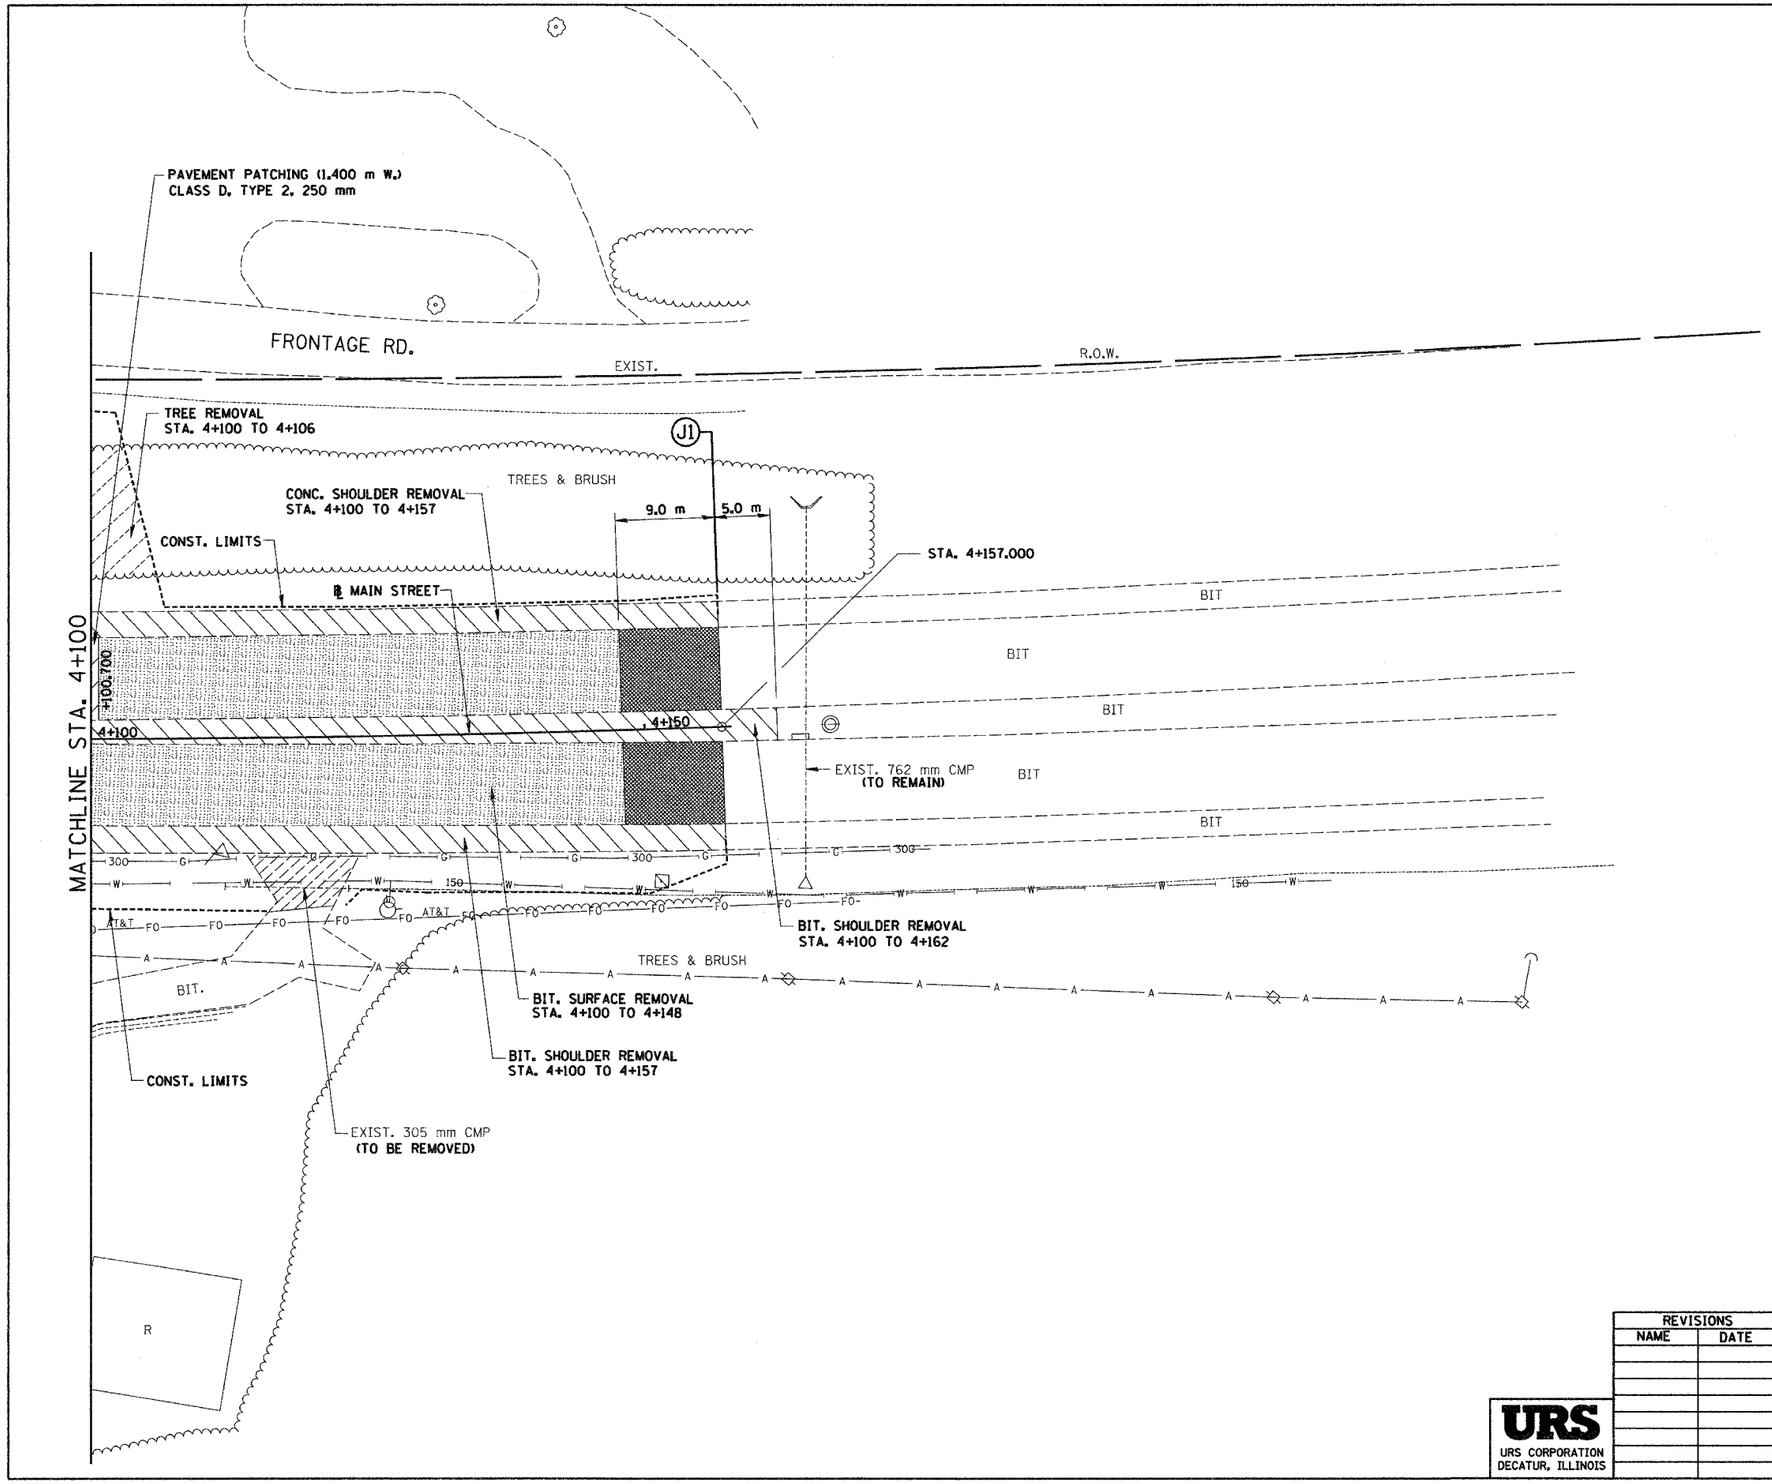

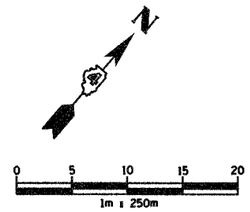

REMOVAL LEGEND

- PAVEMENT REMOVAL
- SHOULDER REMOVAL
- DRIVEWAY PAVEMENT REMOVAL
- SIDEWALK REMOVAL
- CURB & GUTTER REMOVAL
- GUARDRAIL REMOVAL
- BITUMINOUS SURFACE REMOVAL
- BITUMINOUS TAPER (FOR BUTT JOINTS)
- MEDIAN/ISLAND REMOVAL
- TREE REMOVAL (ha)
- TREE REMOVAL

REVISIONS	
NAME	DATE

URS
URS CORPORATION
DECATUR, ILLINOIS

ILLINOIS DEPARTMENT OF TRANSPORTATION

EXISTING ROADWAY PLAN
ILL. 116 - U.S. 150 - MAIN ST.
STA. 4+100 TO STA. 4+157

DRAWN BY SRS

DATE 12-20-04 CHECKED BY JJM

\phase2\roadway\dp1131-Sema.dgn 12/17/2004 9:42:46 AM