68201

F.A.I. RTE.	SECTION	COUNTY	TOTAL SHEETS	SHEET NO.
74	*	TAZEWELL	136	254
STA. 3+400.000		TO STA. 4+157.000		
FED. ROAD DIST. NO.		ILLINOIS	FED. AID PROJECT	

*(90-IDR-2;90)13,14,14-BR-1

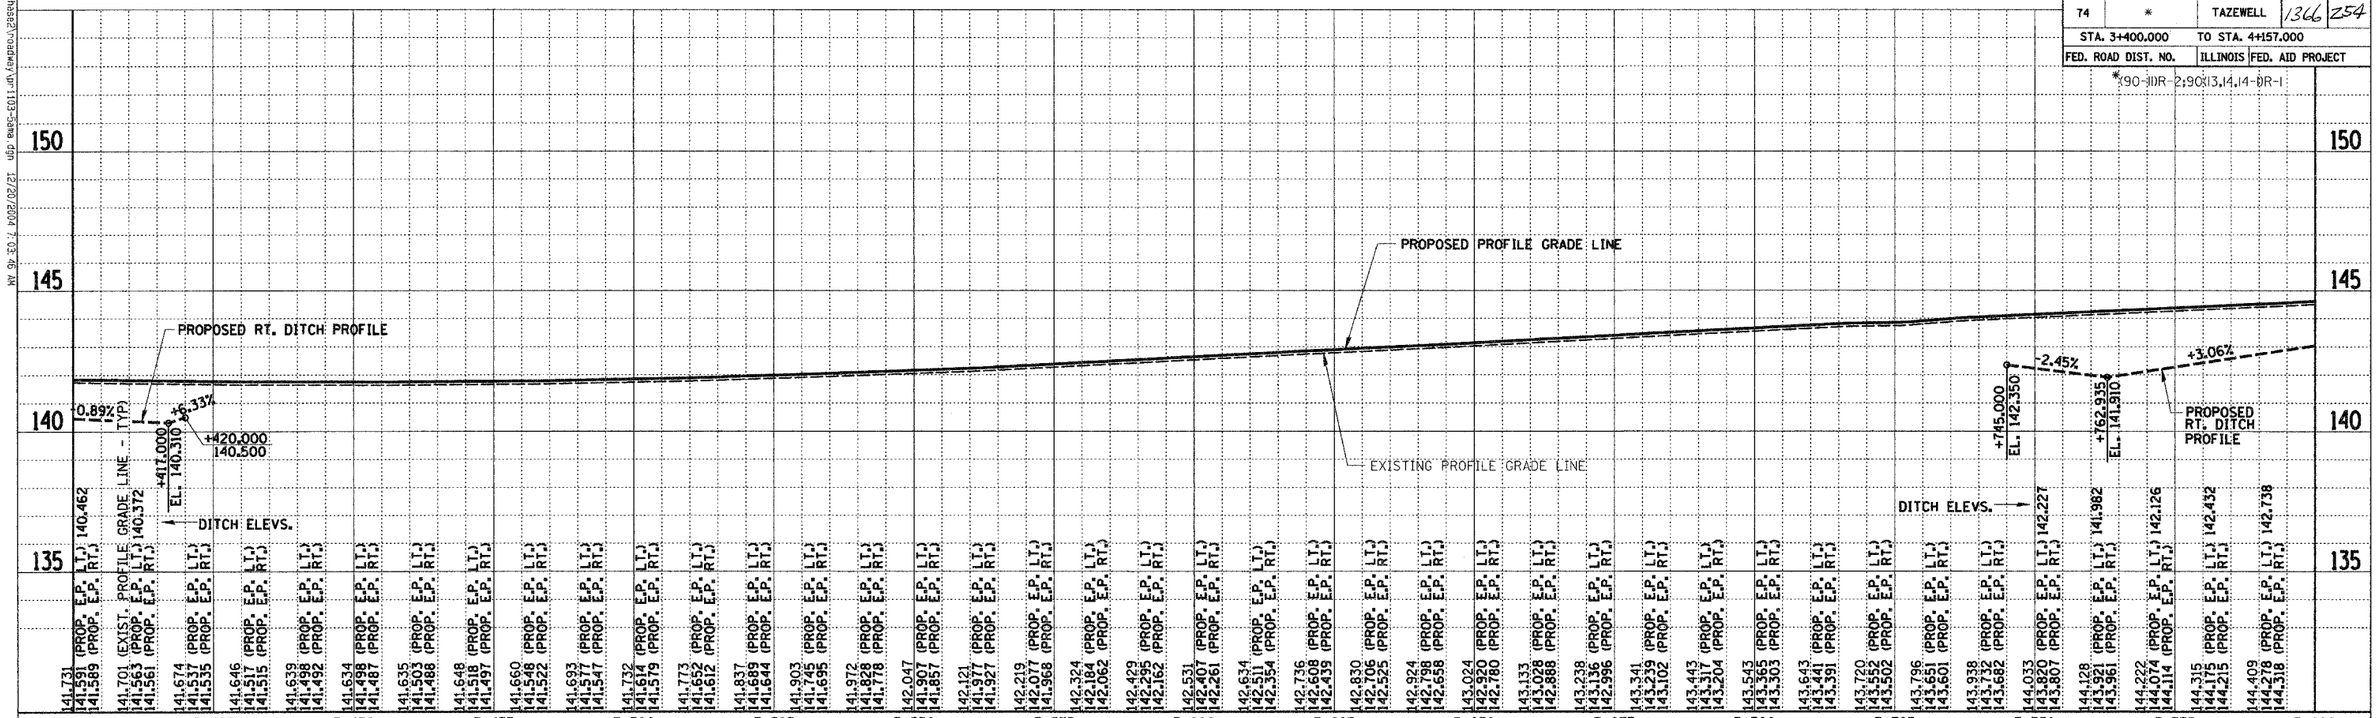

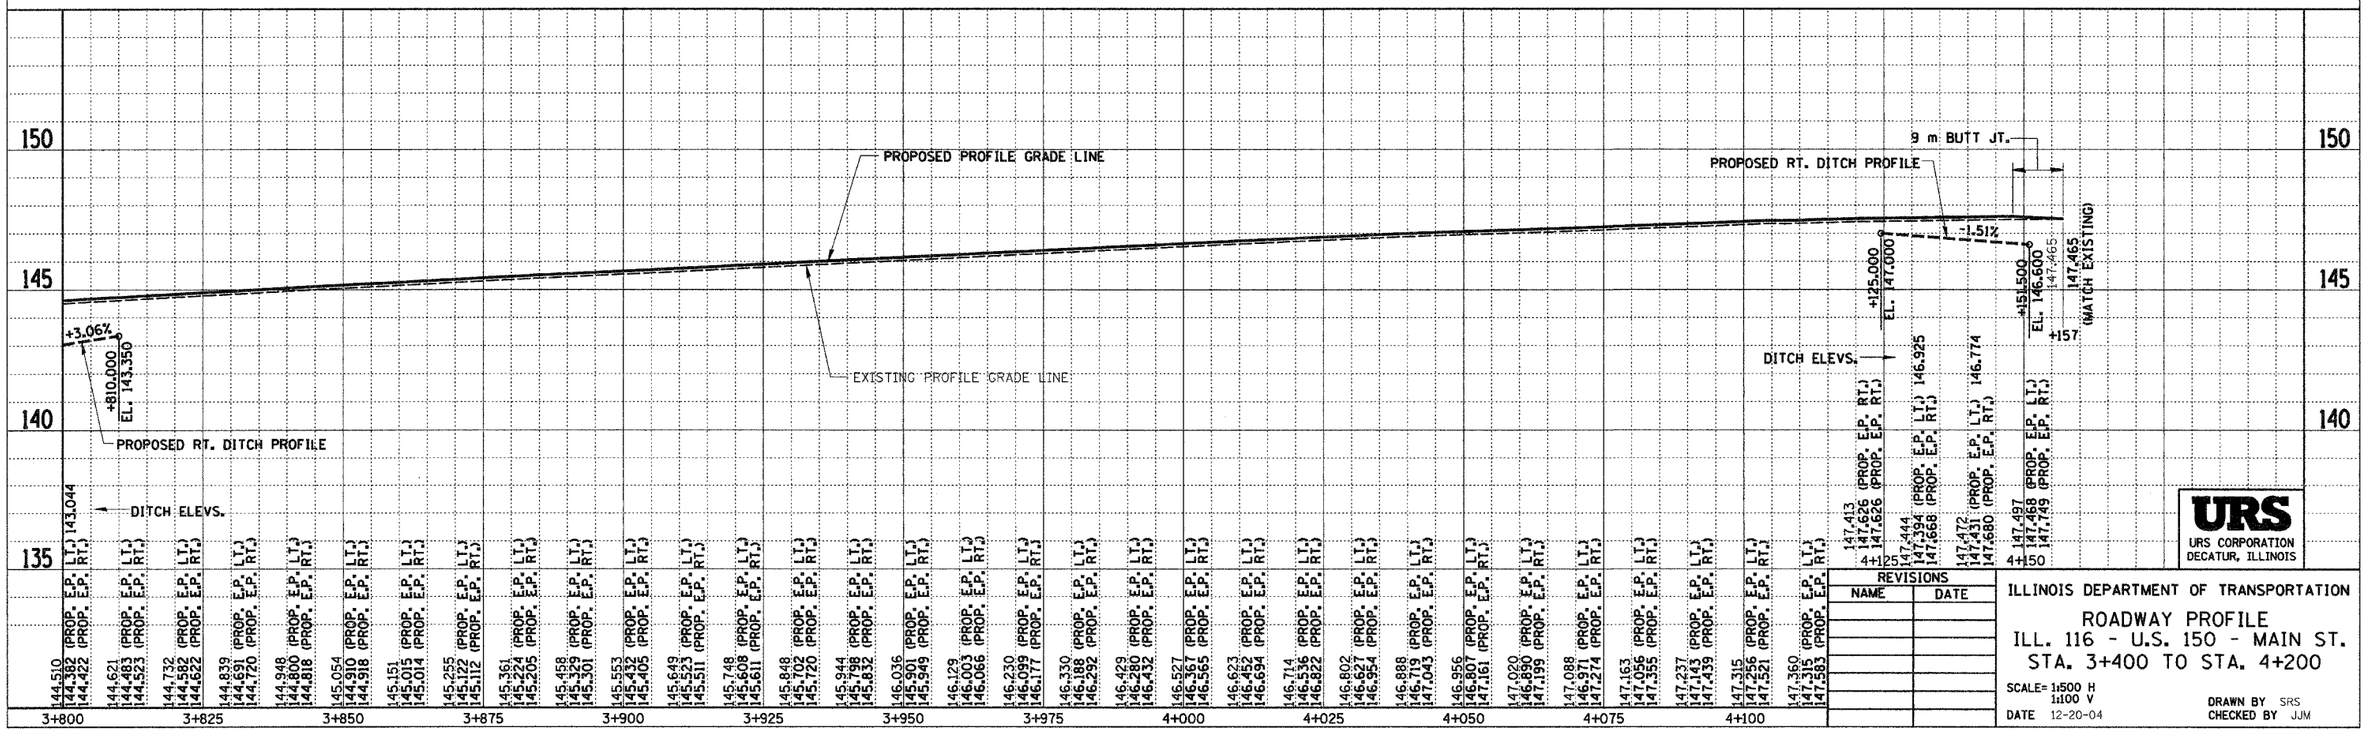

URS
URS CORPORATION
DECATUR, ILLINOIS

REVISIONS	
NAME	DATE

ILLINOIS DEPARTMENT OF TRANSPORTATION

ROADWAY PROFILE
ILL. 116 - U.S. 150 - MAIN ST.
STA. 3+400 TO STA. 4+200

SCALE= 1:500 H
1:100 V
DATE 12-20-04

DRAWN BY SRS
CHECKED BY JJM

...\phase2\roadway\rp1103-base.dgn 12/20/2004 7:03:46 AM