F.A.I. RTE.	SECTION	COUNTY	TOTAL SHEETS	SHEET NO.
74	(80-1)R-2,9(13,14,14-1)R-1	TAZEWELL	136	331
STA. 153+300.000	TO STA. 153+892.180			
FED. ROAD DIST. NO. 4	ILLINOIS	FED. AID PROJECT		

68201

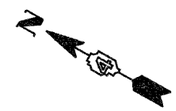

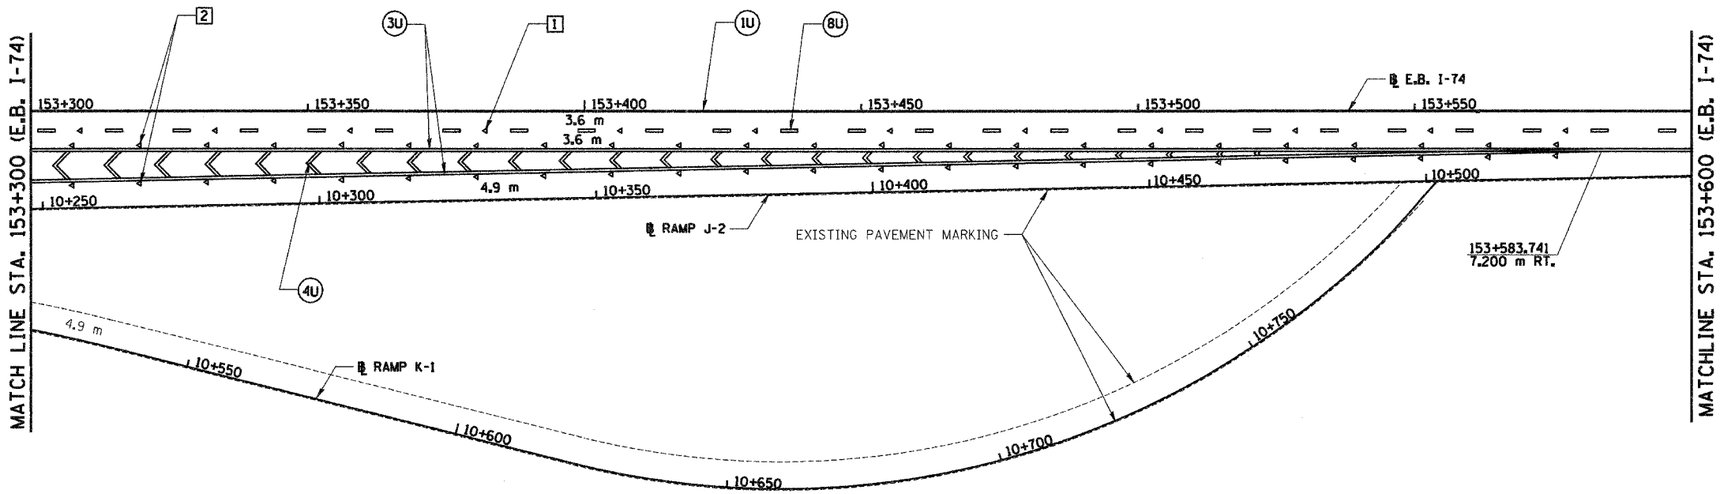

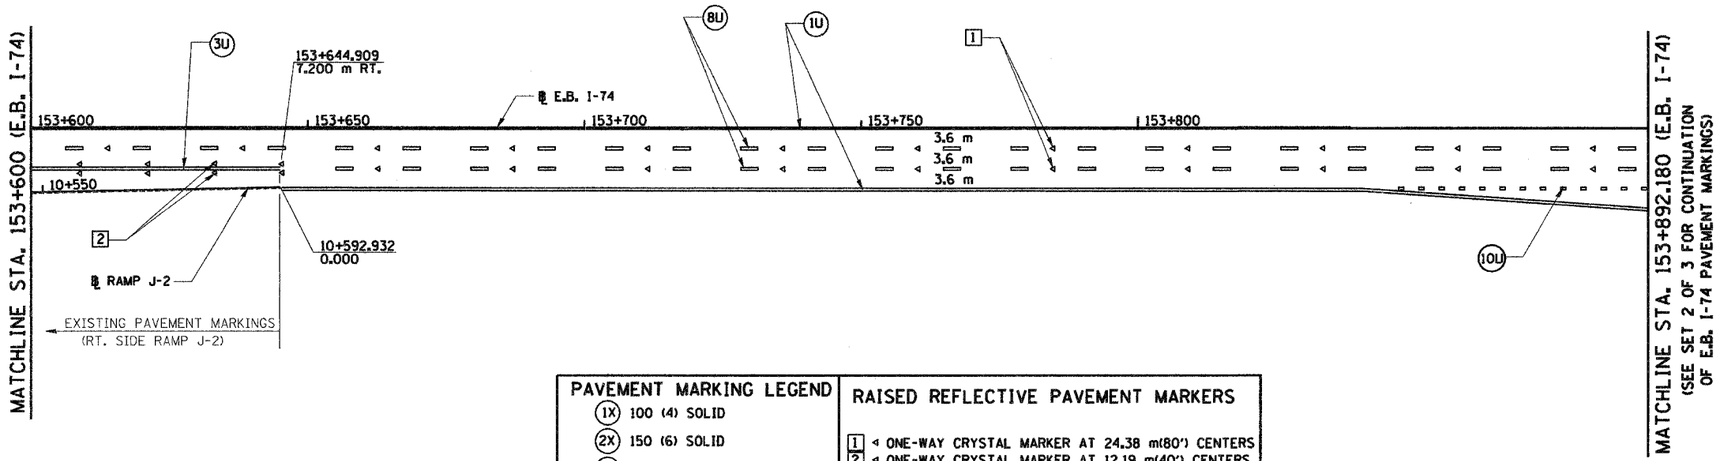

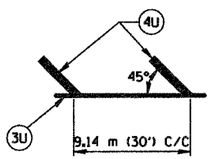

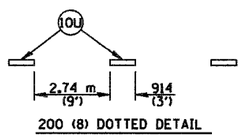

200 (8) DOTTED DETAIL

PAVEMENT MARKING LEGEND

- (1X) 100 (4) SOLID
- (2X) 150 (6) SOLID
- (3X) 200 (8) SOLID
- (4X) 300 (12) SOLID
- (5X) 600 (24) SOLID
- (6X) 100 (4) DOUBLE SOLID
- (7X) 100 (4) SKIP DASH
- (8X) 150 (6) SKIP DASH
- (9X) 200 (8) SKIP DASH
- (10X) 200 (8) DOTTED
- (11X) LETTERS AND ARROWS

RAISED REFLECTIVE PAVEMENT MARKERS

- [1] ◁ ONE-WAY CRYSTAL MARKER AT 24.38 m(80') CENTERS
- [2] ◁ ONE-WAY CRYSTAL MARKER AT 12.19 m(40') CENTERS
- [3] ◁ ONE-WAY CRYSTAL MARKER AT 6.10 m(20') CENTERS
- [4] ◁ ONE-WAY AMBER MARKER AT 12.19 m(40') CENTERS
- [5] ◆ TWO-WAY AMBER MARKER AT 12.19 m(40') CENTERS FOR SPEEDS LESS THAN 45 MPH
- [6] ◆ TWO-WAY AMBER MARKER AT 24.38 m(80') CENTERS FOR SPEEDS GREATER THAN 45 MPH

WHERE "X" DESIGNATES:
E = EPOXY
P = PAINT
T = THERMOPLASTIC
U = POLYUREA

WHITE
YELLOW

All dimensions are in millimeters (inches) unless otherwise shown.

SHEET 4 OF 7

REVISIONS	
NAME	DATE

URS
URS CORPORATION
ST. LOUIS, MO

ILLINOIS DEPARTMENT OF TRANSPORTATION

PAVEMENT MARKING PLAN
EASTBOUND I-74
STA. 153+300.000 TO STA. 153+892.180

DRAWN BY JEH
DATE: 12-20-04 CHECKED BY MLB

DATE: $DATE-A-TIME HERE$ $TIME HERE$
$DGN FILE NAME GOES HERE-SIZE IS LARGE ENOUGH FOR LONG FILE NAMES$

...\DESIGN\Work\a-sewo.dgn 12/17/2004 12:01:26 PM