\phase2ref\sit102-Swb.dgn 12/19/2004 2:49:57 PM

URS CORPORATION ST. LOUIS, MO	F.A.I. RTE.	SECTION	COUNTY	TOTAL SHEETS	SHEET NO.
	74	(90-1DR-2,90D3,14,14-1R-1	TAZEWELL	1966	728
	STA.	TO STA.			
	FED. ROAD DIST. NO.	ILLINOIS	FED. AID PROJECT		
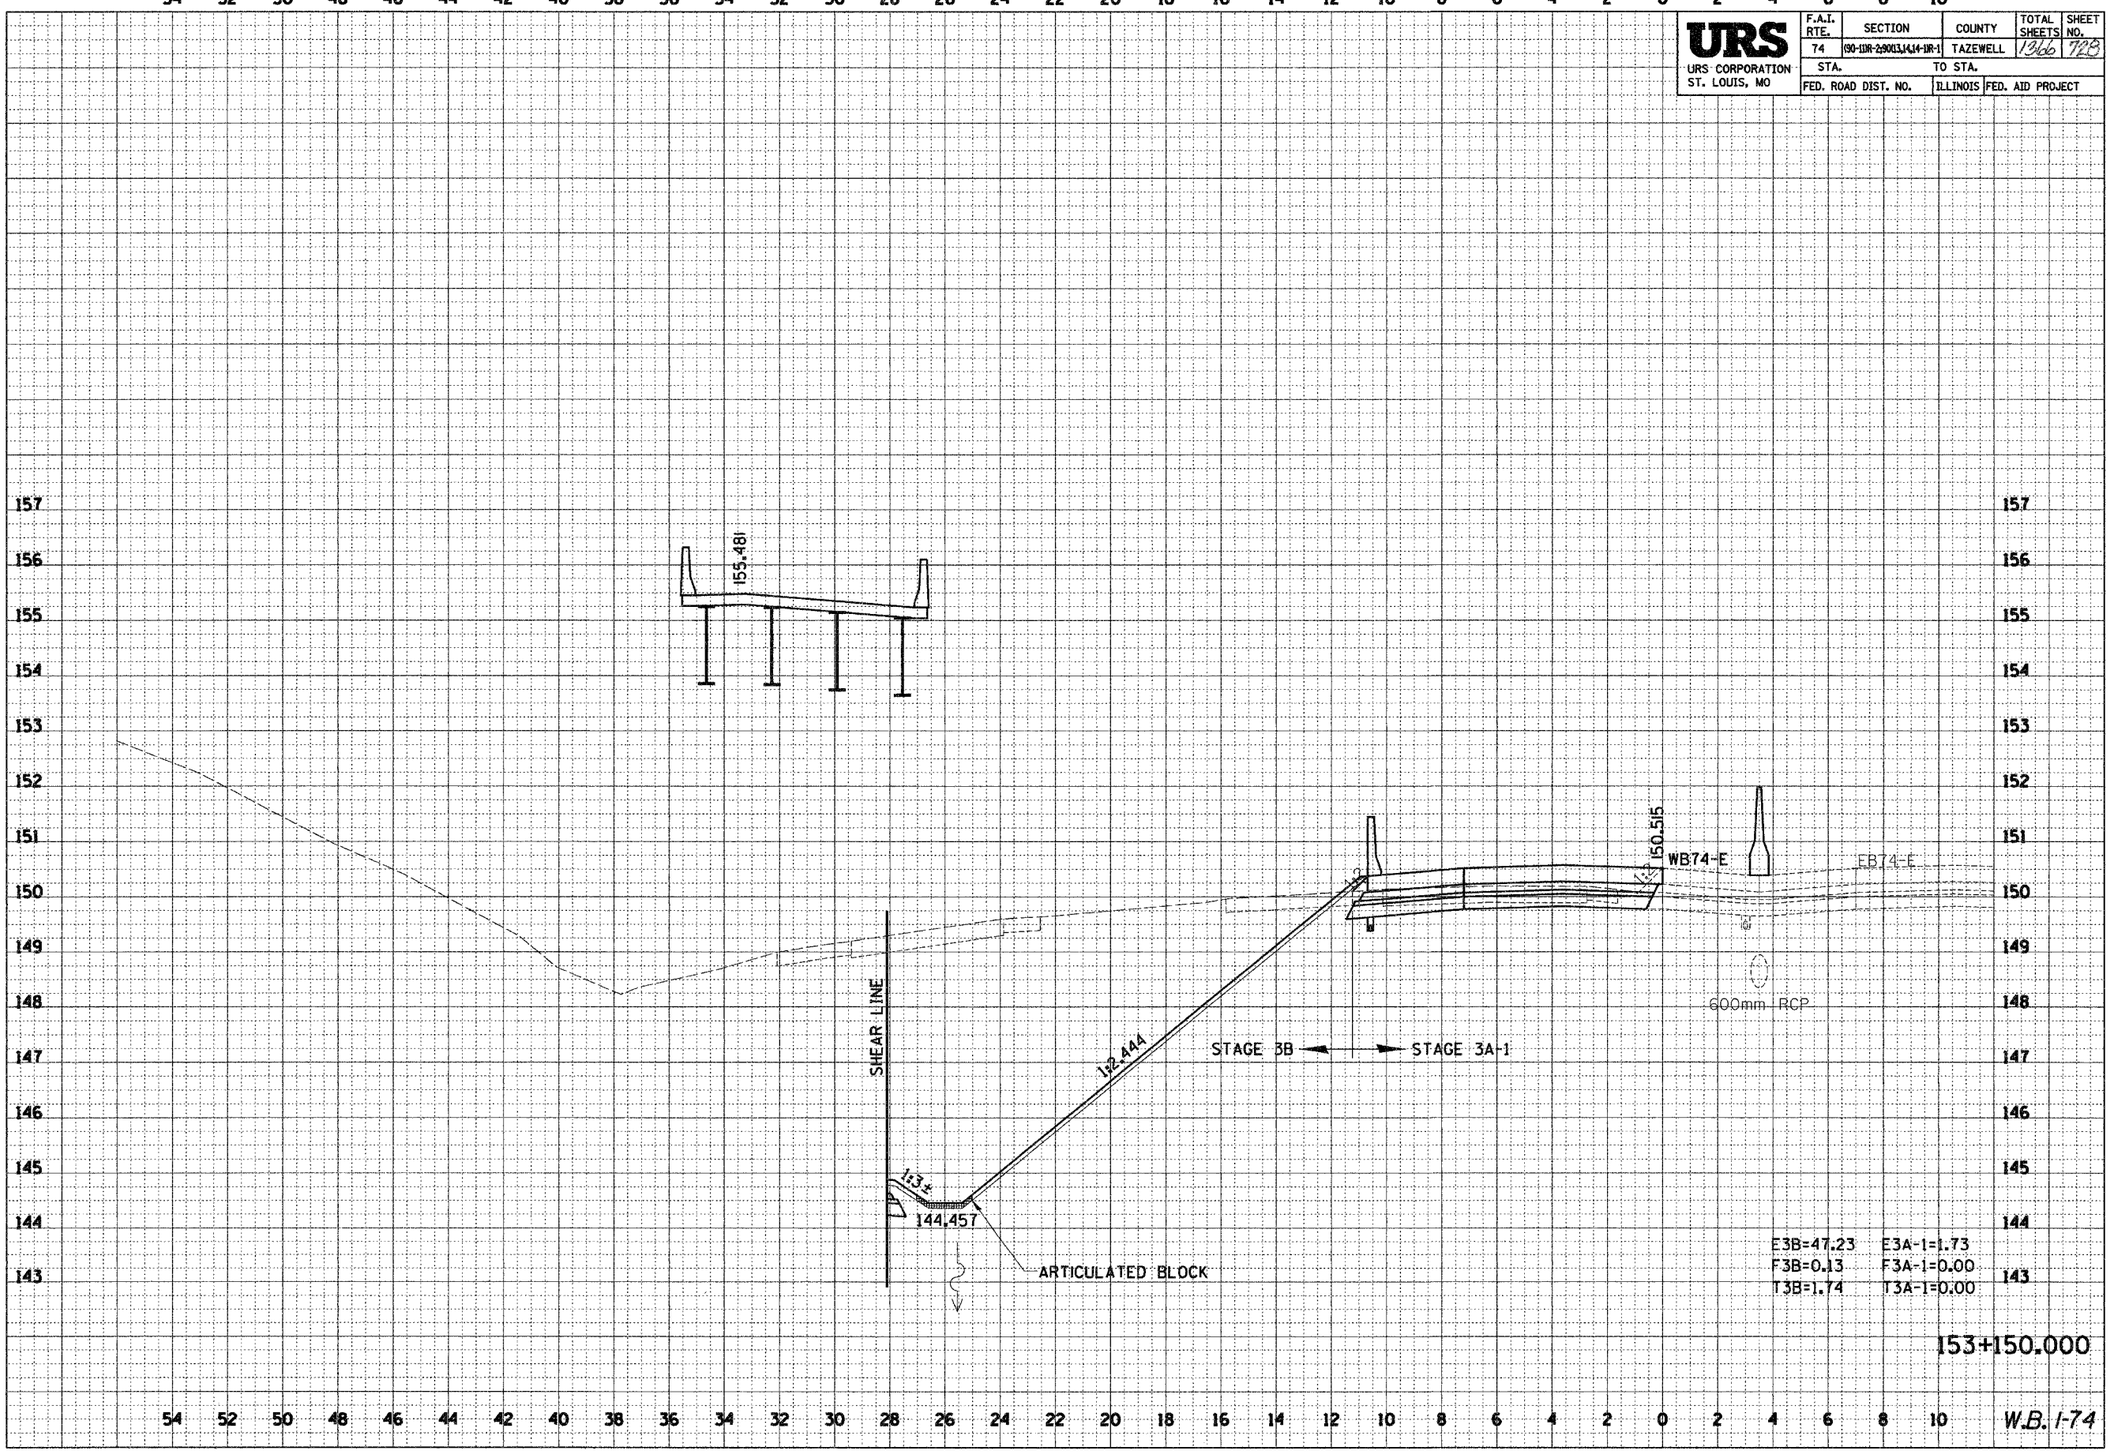
ORIGINAL SURVEY	SURVEYED	BY	DATE
NOTE BOOK	PLOTTED		
NO.	FINAL PLATE		
	AREAS		
	AREAS CHECKED