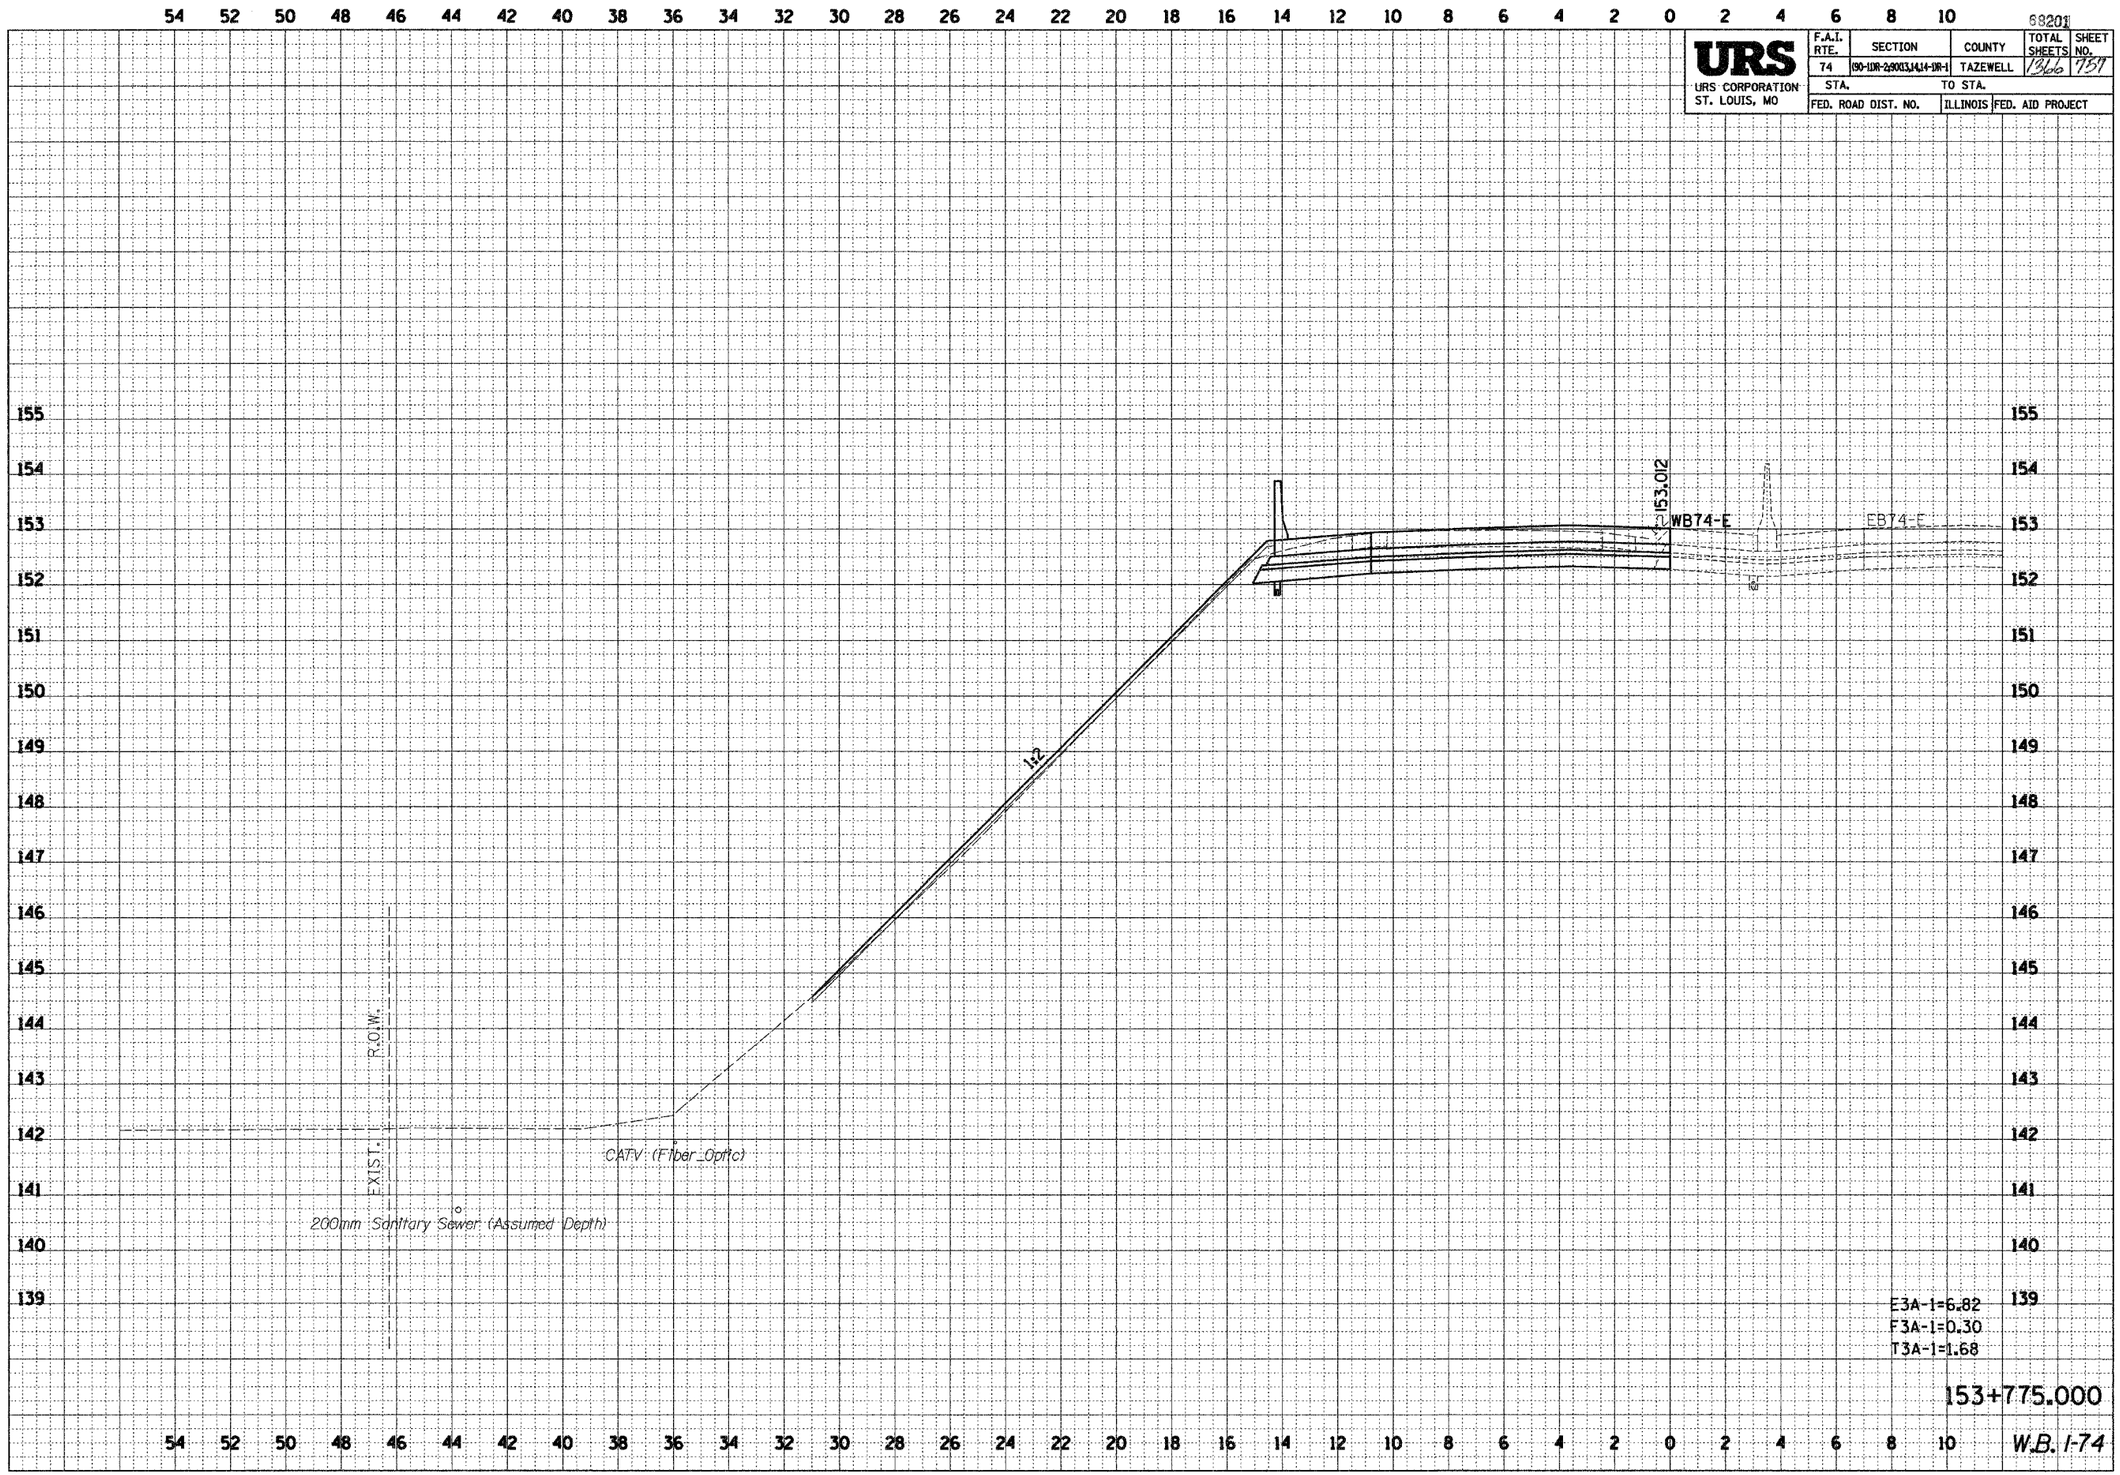

68201
URS
URS CORPORATION
ST. LOUIS, MO
F.A.I. RTE. 74
SECTION (90-1DR-2,90013,14,14-1DR-1)
COUNTY TAZEWELL
TOTAL SHEETS 1366
SHEET NO. 757
STA.
TO STA.
FED. ROAD DIST. NO.
ILLINOIS
FED. AID PROJECT
153.012
WB74-E
EB74-E
1:2
R.O.W.
EXIST.
CATV (Fiber_Optic)
200mm Sanitary Sewer (Assumed Depth)
E3A-1=6.82
F3A-1=0.30
T3A-1=1.68
153+775.000
W.B. I-74