\\hnas2\vol1\ks\106-040\2-dgn 12/20/2004 4:28:20 PM

FINAL SURVEY	BY	DATE
SURVEYED		
PLOTTED		
TYPED/DATE		
NOTE BOOK		
AREAS		
NO.	AREAS CHECKED	

ORIGINAL SURVEY	BY	DATE
SURVEYED		
PLOTTED		
TYPED/DATE		
NOTE BOOK		
NO.	AREAS CHECKED	

URS CORPORATION
ST. LOUIS, MO
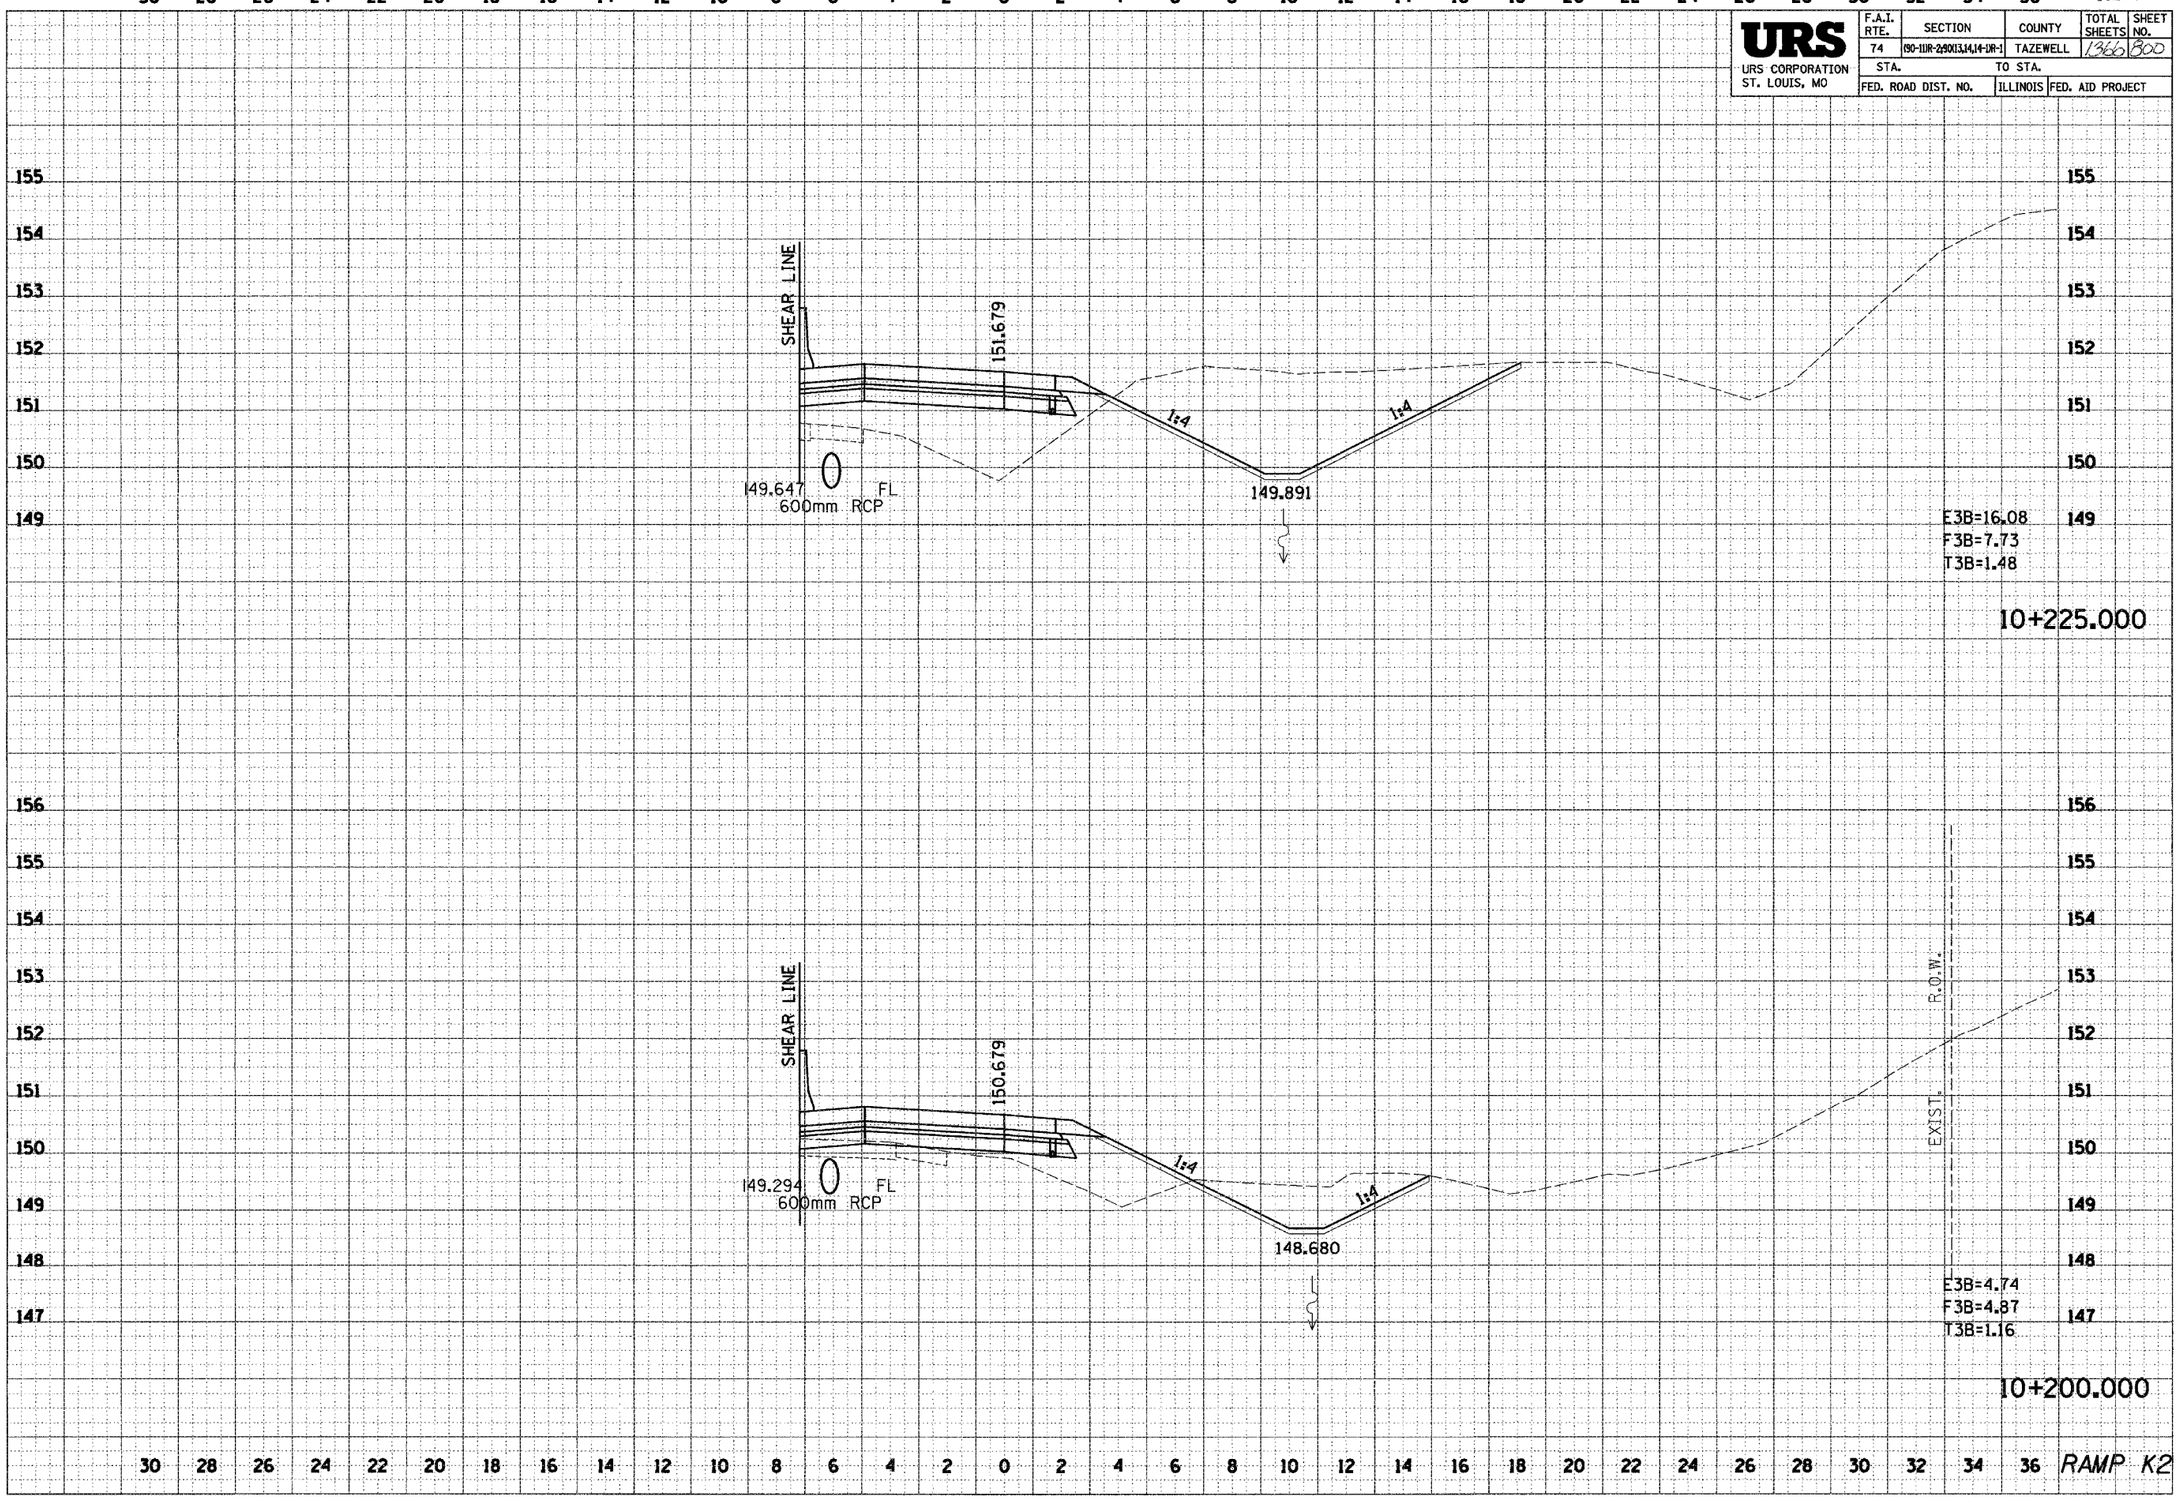
F.A.I. RTE.	SECTION	COUNTY	TOTAL SHEETS	SHEET NO.
74	(80-1)IR-2(90)3,14,14-(IR-1	TAZEWELL	1366	800
STA.		TO STA.		
FED. ROAD DIST. NO.		ILLINOIS	FED. AID PROJECT