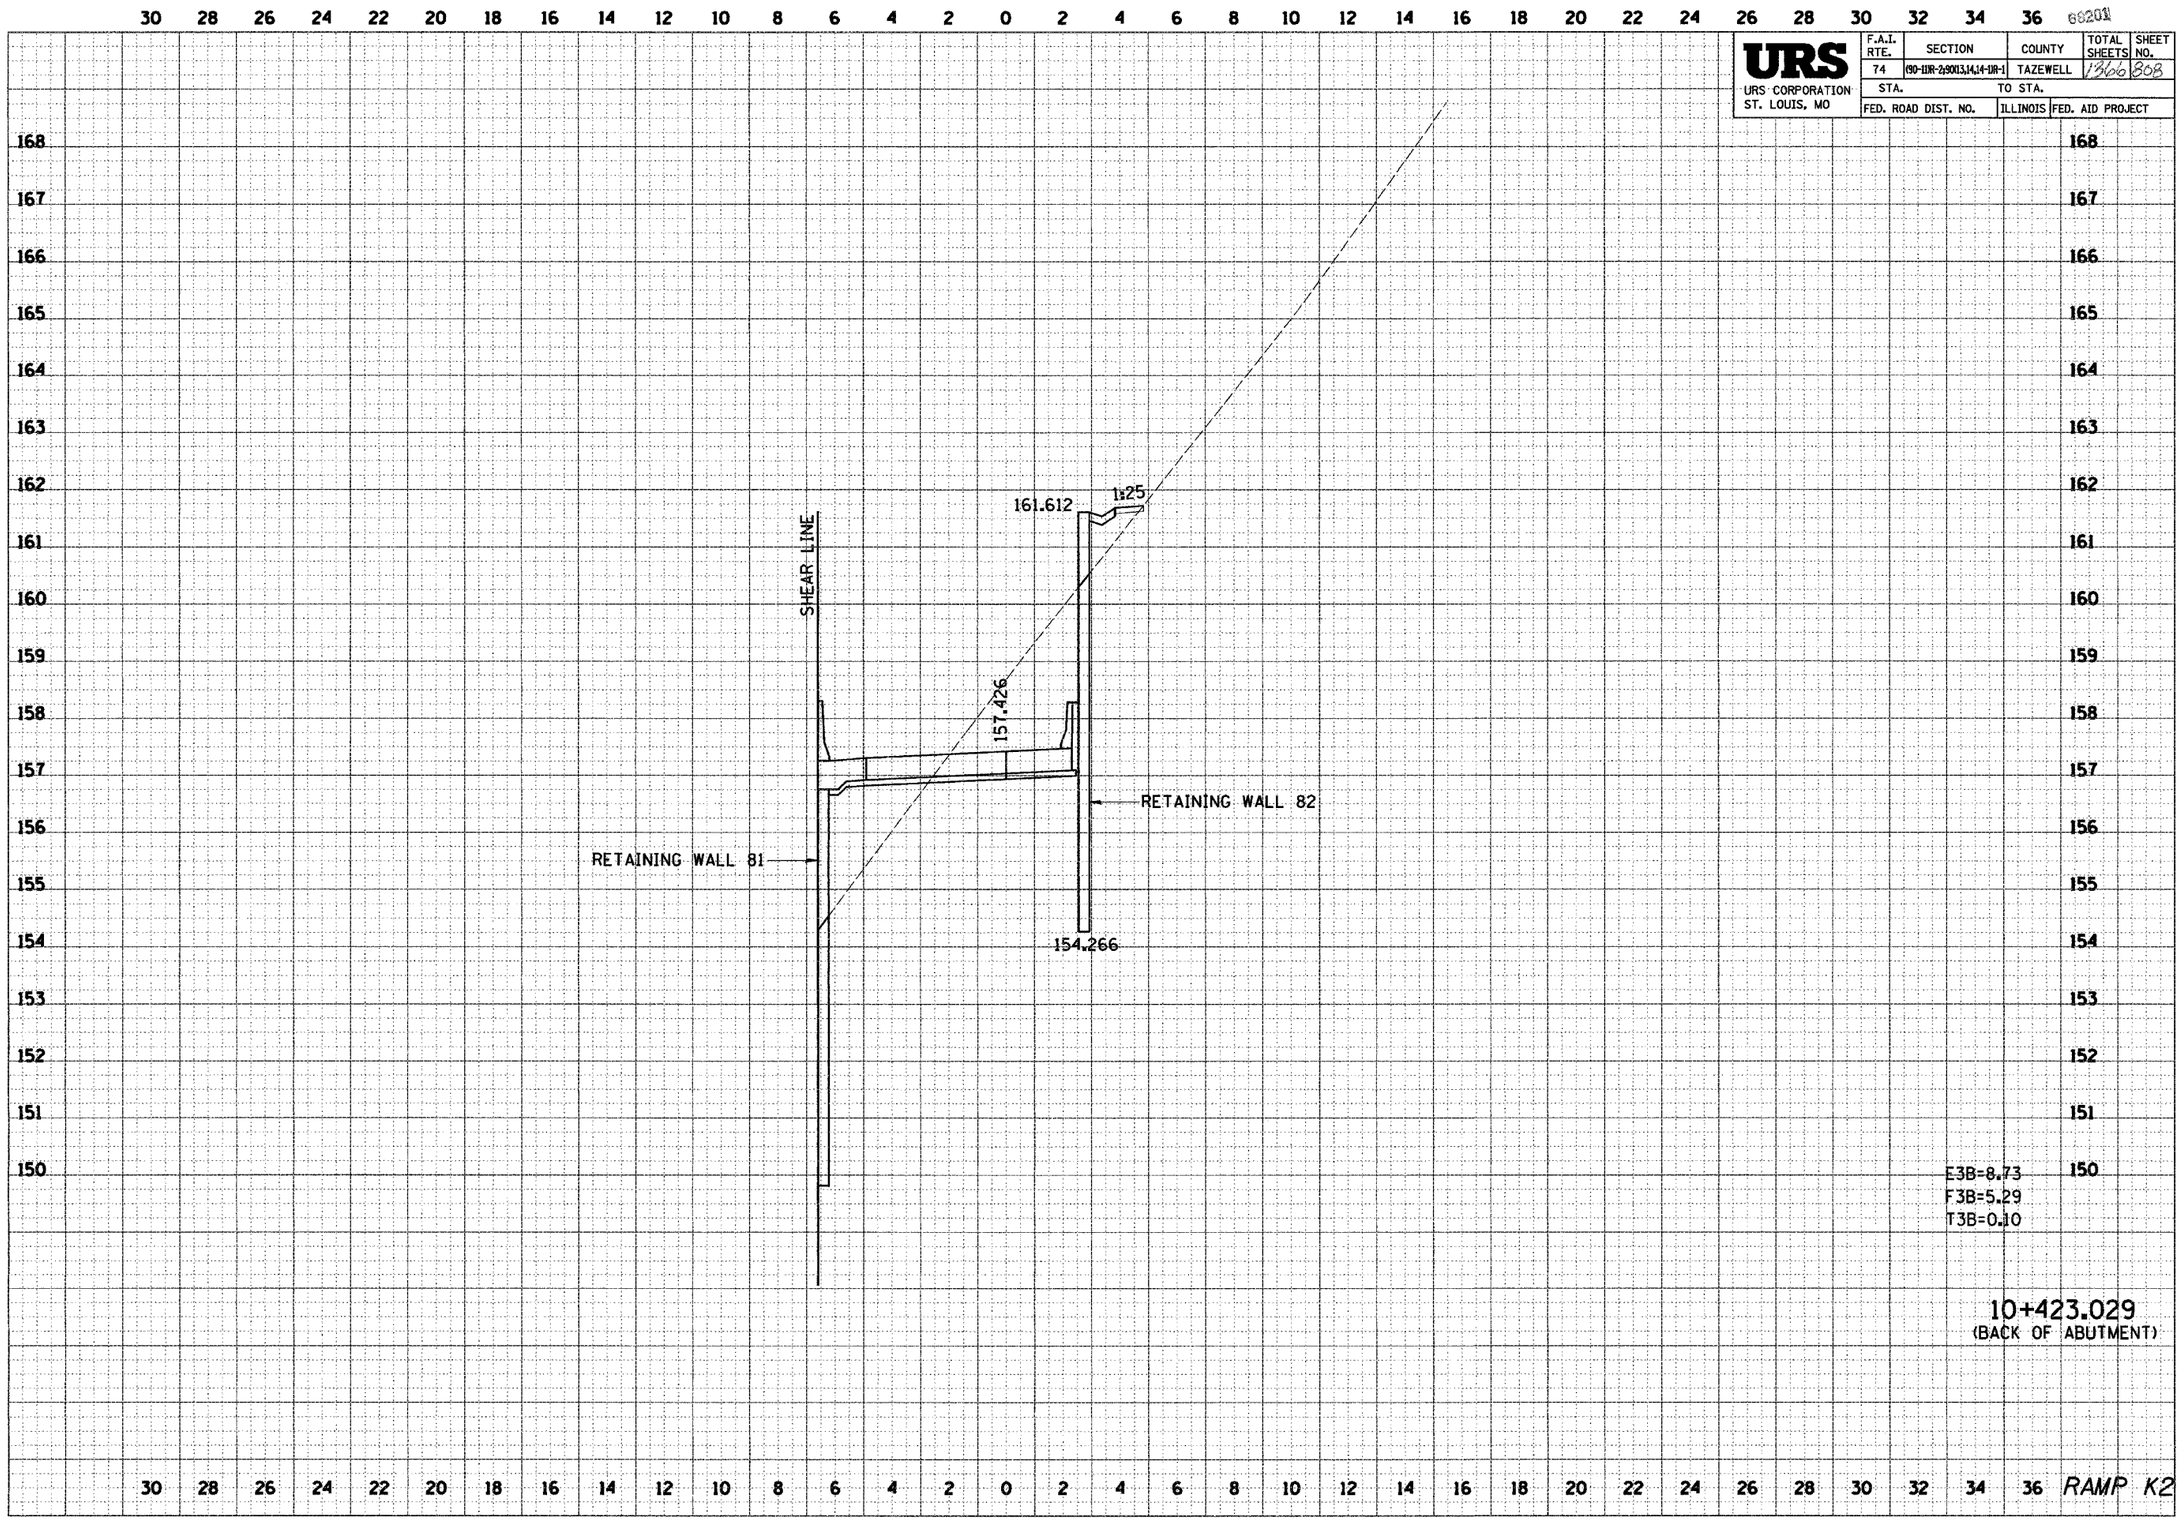

URS
URS CORPORATION
ST. LOUIS, MO
F.A.I. RTE. 74
SECTION (90-11DR-2;90U3,14,14-1DR-1
COUNTY TAZEWELL
TOTAL SHEETS 1366
SHEET NO. 808
STA.
TO STA.
FED. ROAD DIST. NO.
ILLINOIS
FED. AID PROJECT
SHEAR LINE
161.612
1:25
157.426
RETAINING WALL 82
RETAINING WALL 81
154.266
E3B=8.73
F3B=5.29
T3B=0.10
10+423.029
(BACK OF ABUTMENT)
RAMP K2