68201

URS	F.A.I. RTE.	SECTION	COUNTY	TOTAL SHEETS	SHEET NO.
URS CORPORATION ST. LOUIS, MO	74	(80-11IR-2,80W3,14,14-1IR-1	TAZEWELL	1366	820
	STA.	TO STA.			
	FED. ROAD DIST. NO.	ILLINOIS	FED. AID PROJECT		

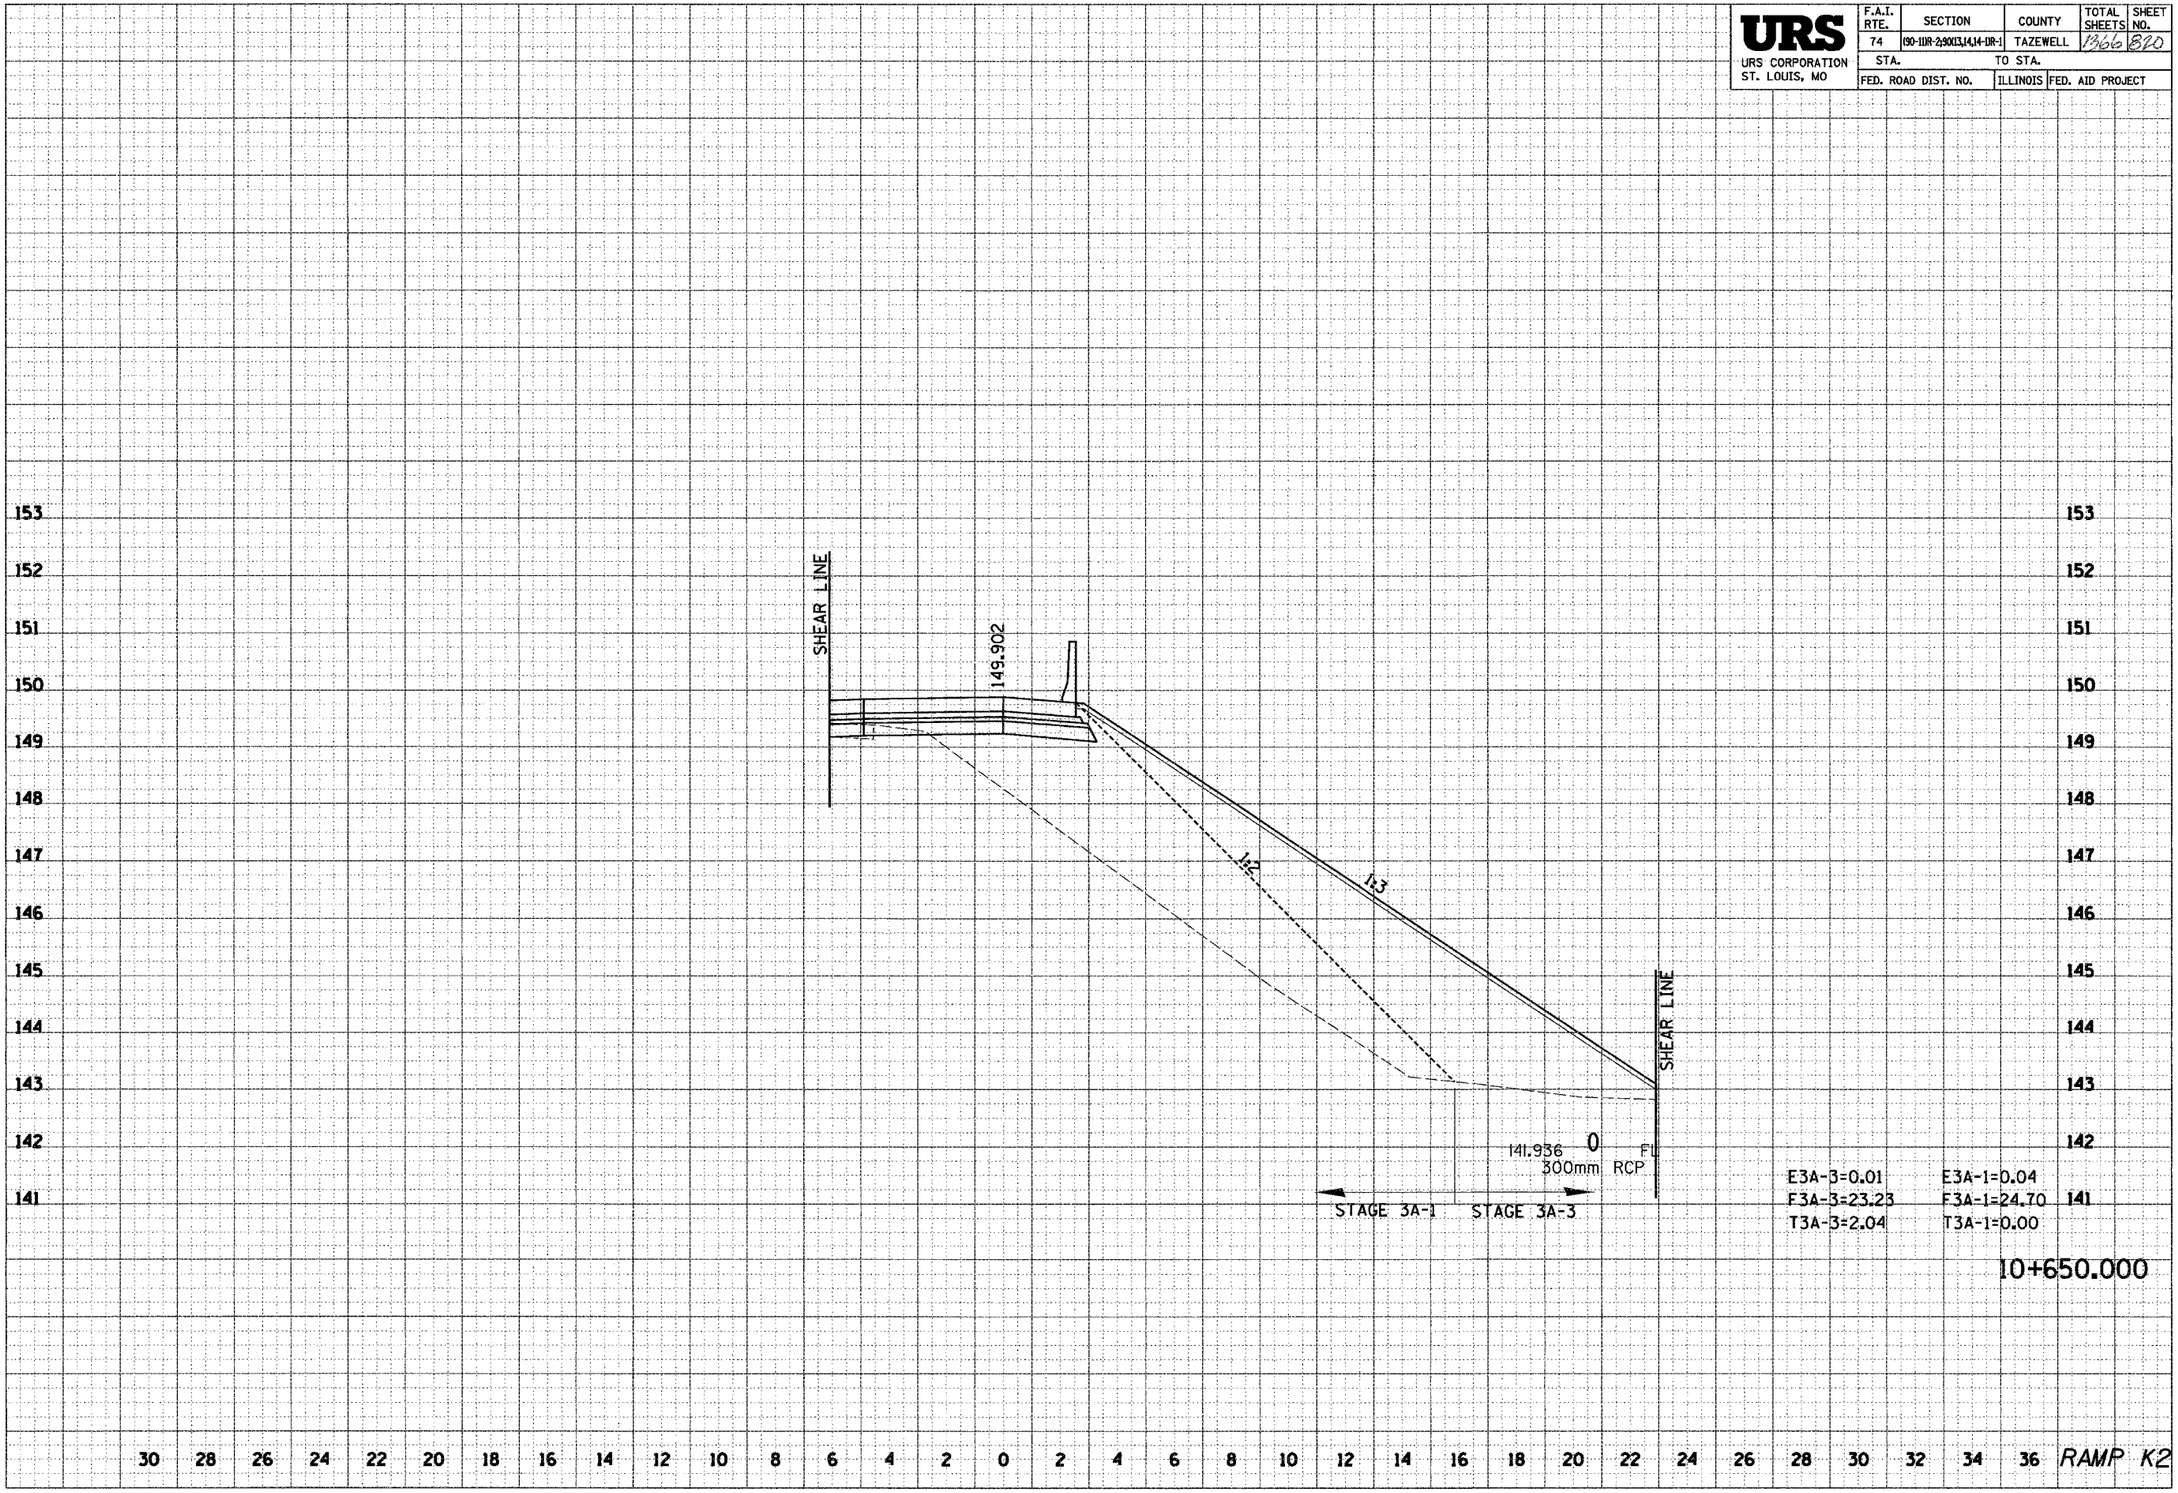

FINAL SURVEY
SURVEYED
PLOTTED
TYPED / CITE
NOTE BOOK
AREAS CHECKED
NO.
BY
DATE

ORIGINAL SURVEY
SURVEYED
PLOTTED
TYPED / CITE
NOTE BOOK
AREAS CHECKED
NO.
BY
DATE

\\hlse3\rst\1610-SHK2.dgn 12/22/2004 1:36:31 PM