F.A.I. RTE.	SECTION	COUNTY	TOTAL SHEETS	SHEET NO.
74	*	TAZEWELL	1366	826
STA.		TO STA.		
FED. ROAD DIST. NO.		ILLINOIS	FED. AID PROJECT	

*(90-IDR-2)9003,4,14-IDR-1

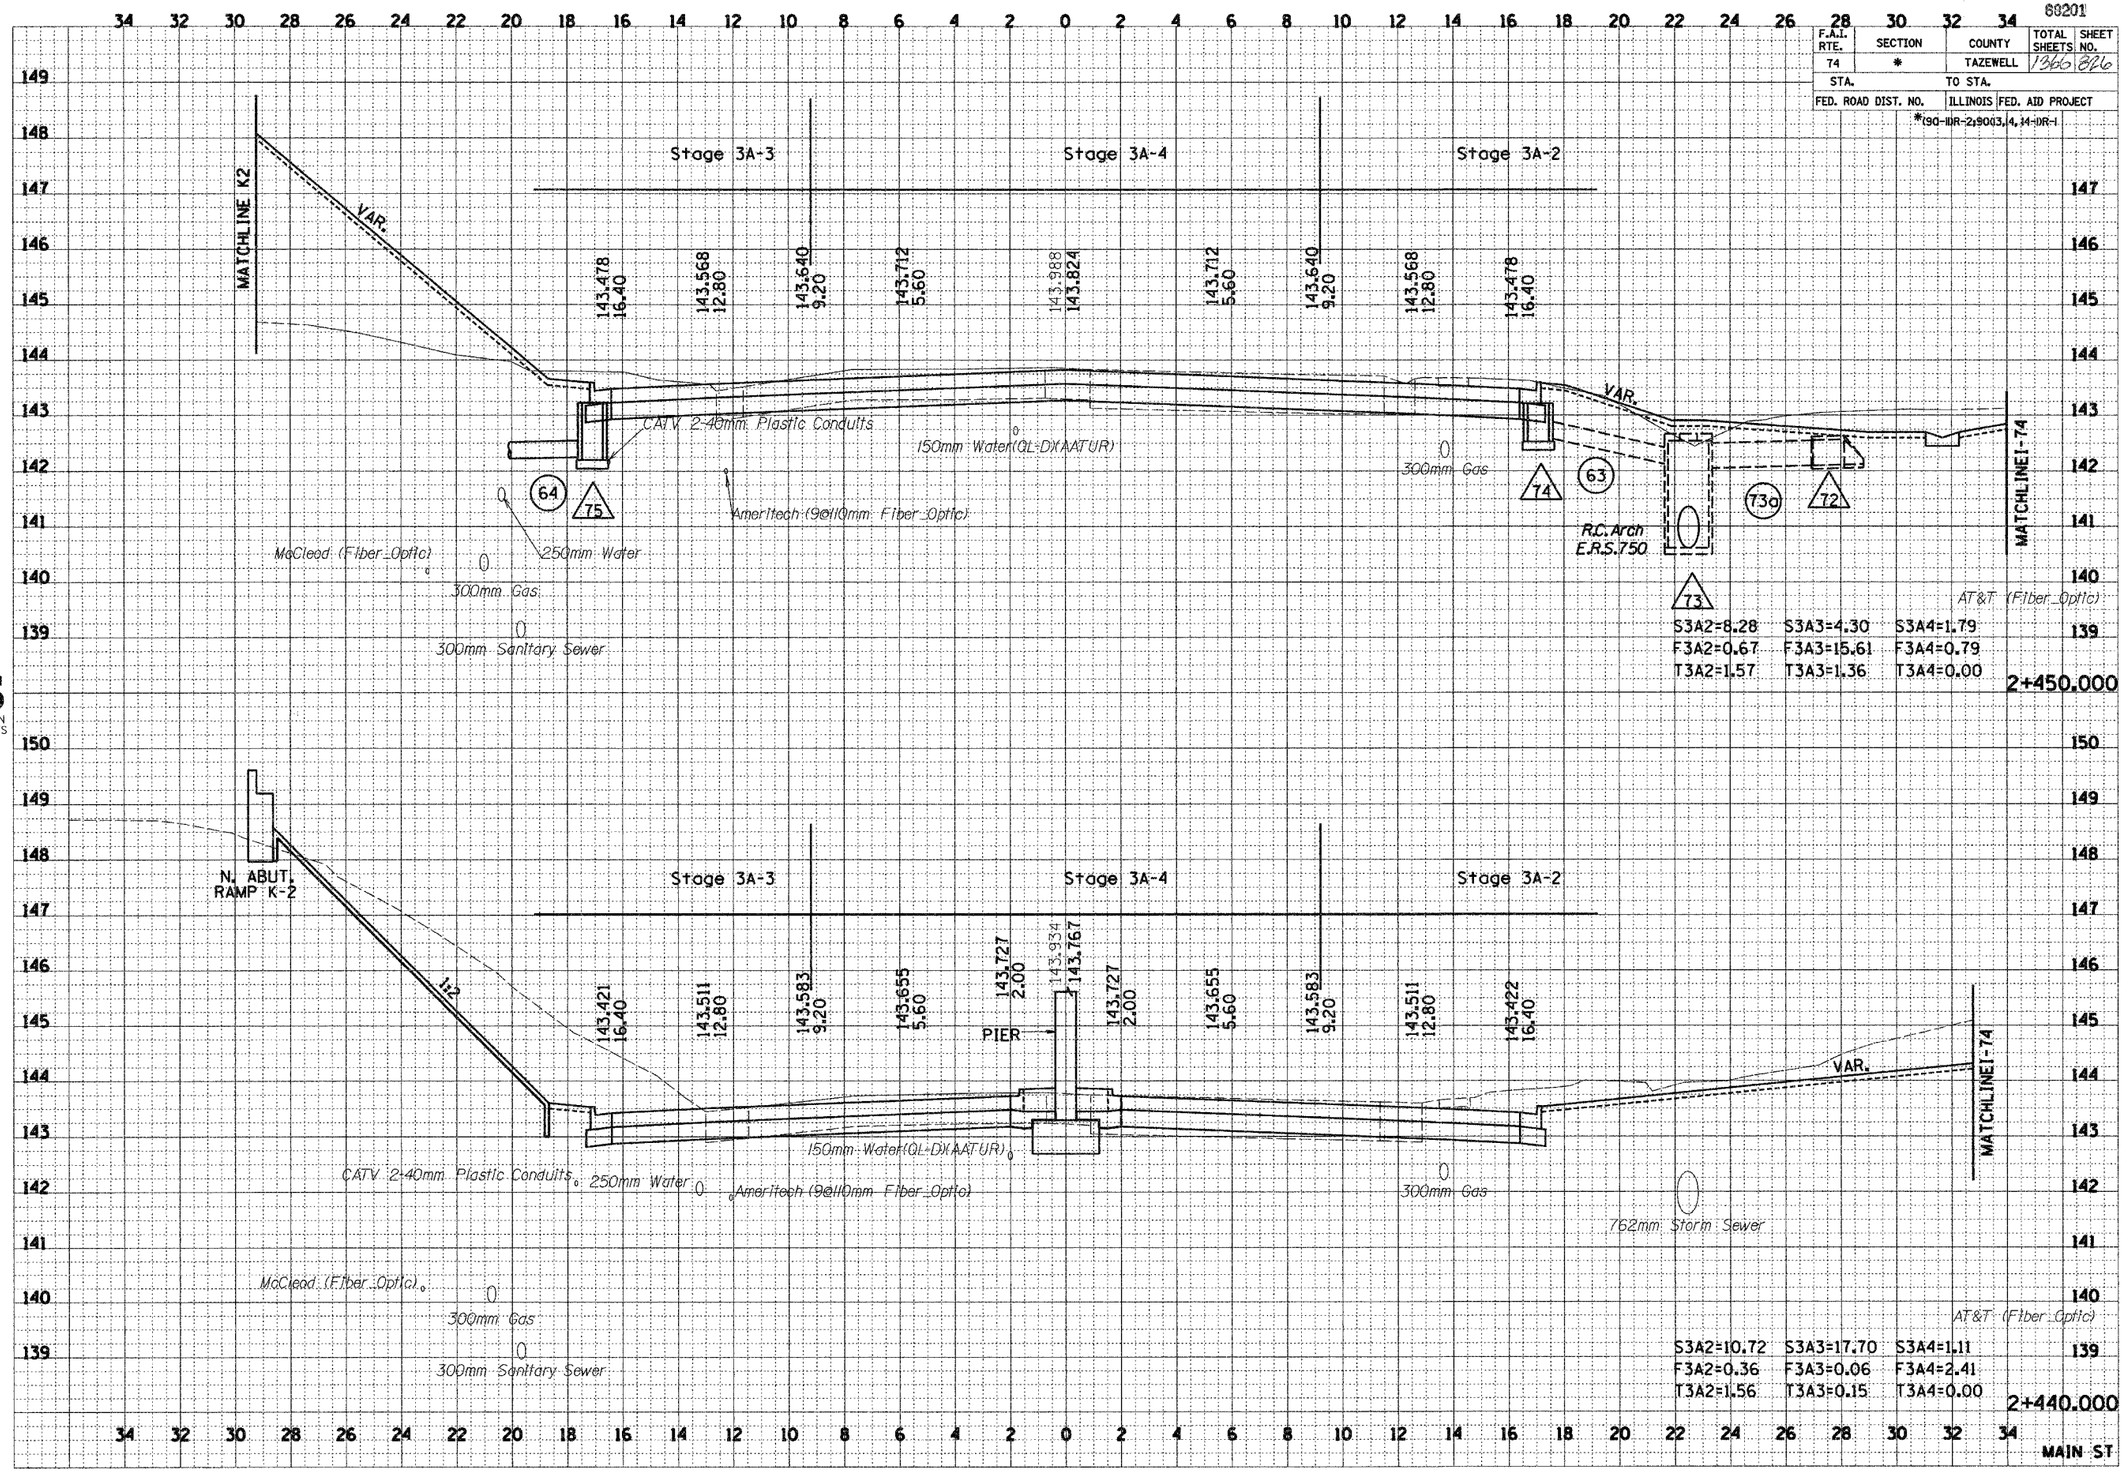

URS
URS CORPORATION
DECATUR, ILLINOIS

FINAL SURVEY — ORIGINAL SURVEY
SURVEYED
PLOTTED
TYPED
NOTE BOOK
AREAS
AREAS CHECKED
NO.
BY
DATE

12/20/2004 4:35:51 PM
\\pw2d\Projects\101\sheets\sheet.dgn