68201

F.A.I. RTE.	SECTION	COUNTY	TOTAL SHEETS	SHEET NO.
74	*	TAZEWELL	1366	872
STA.		TO STA.		
FED. ROAD DIST. NO.		ILLINOIS	FED. AID PROJECT	

*190-IIR-2;9003,14,14-IDR-1

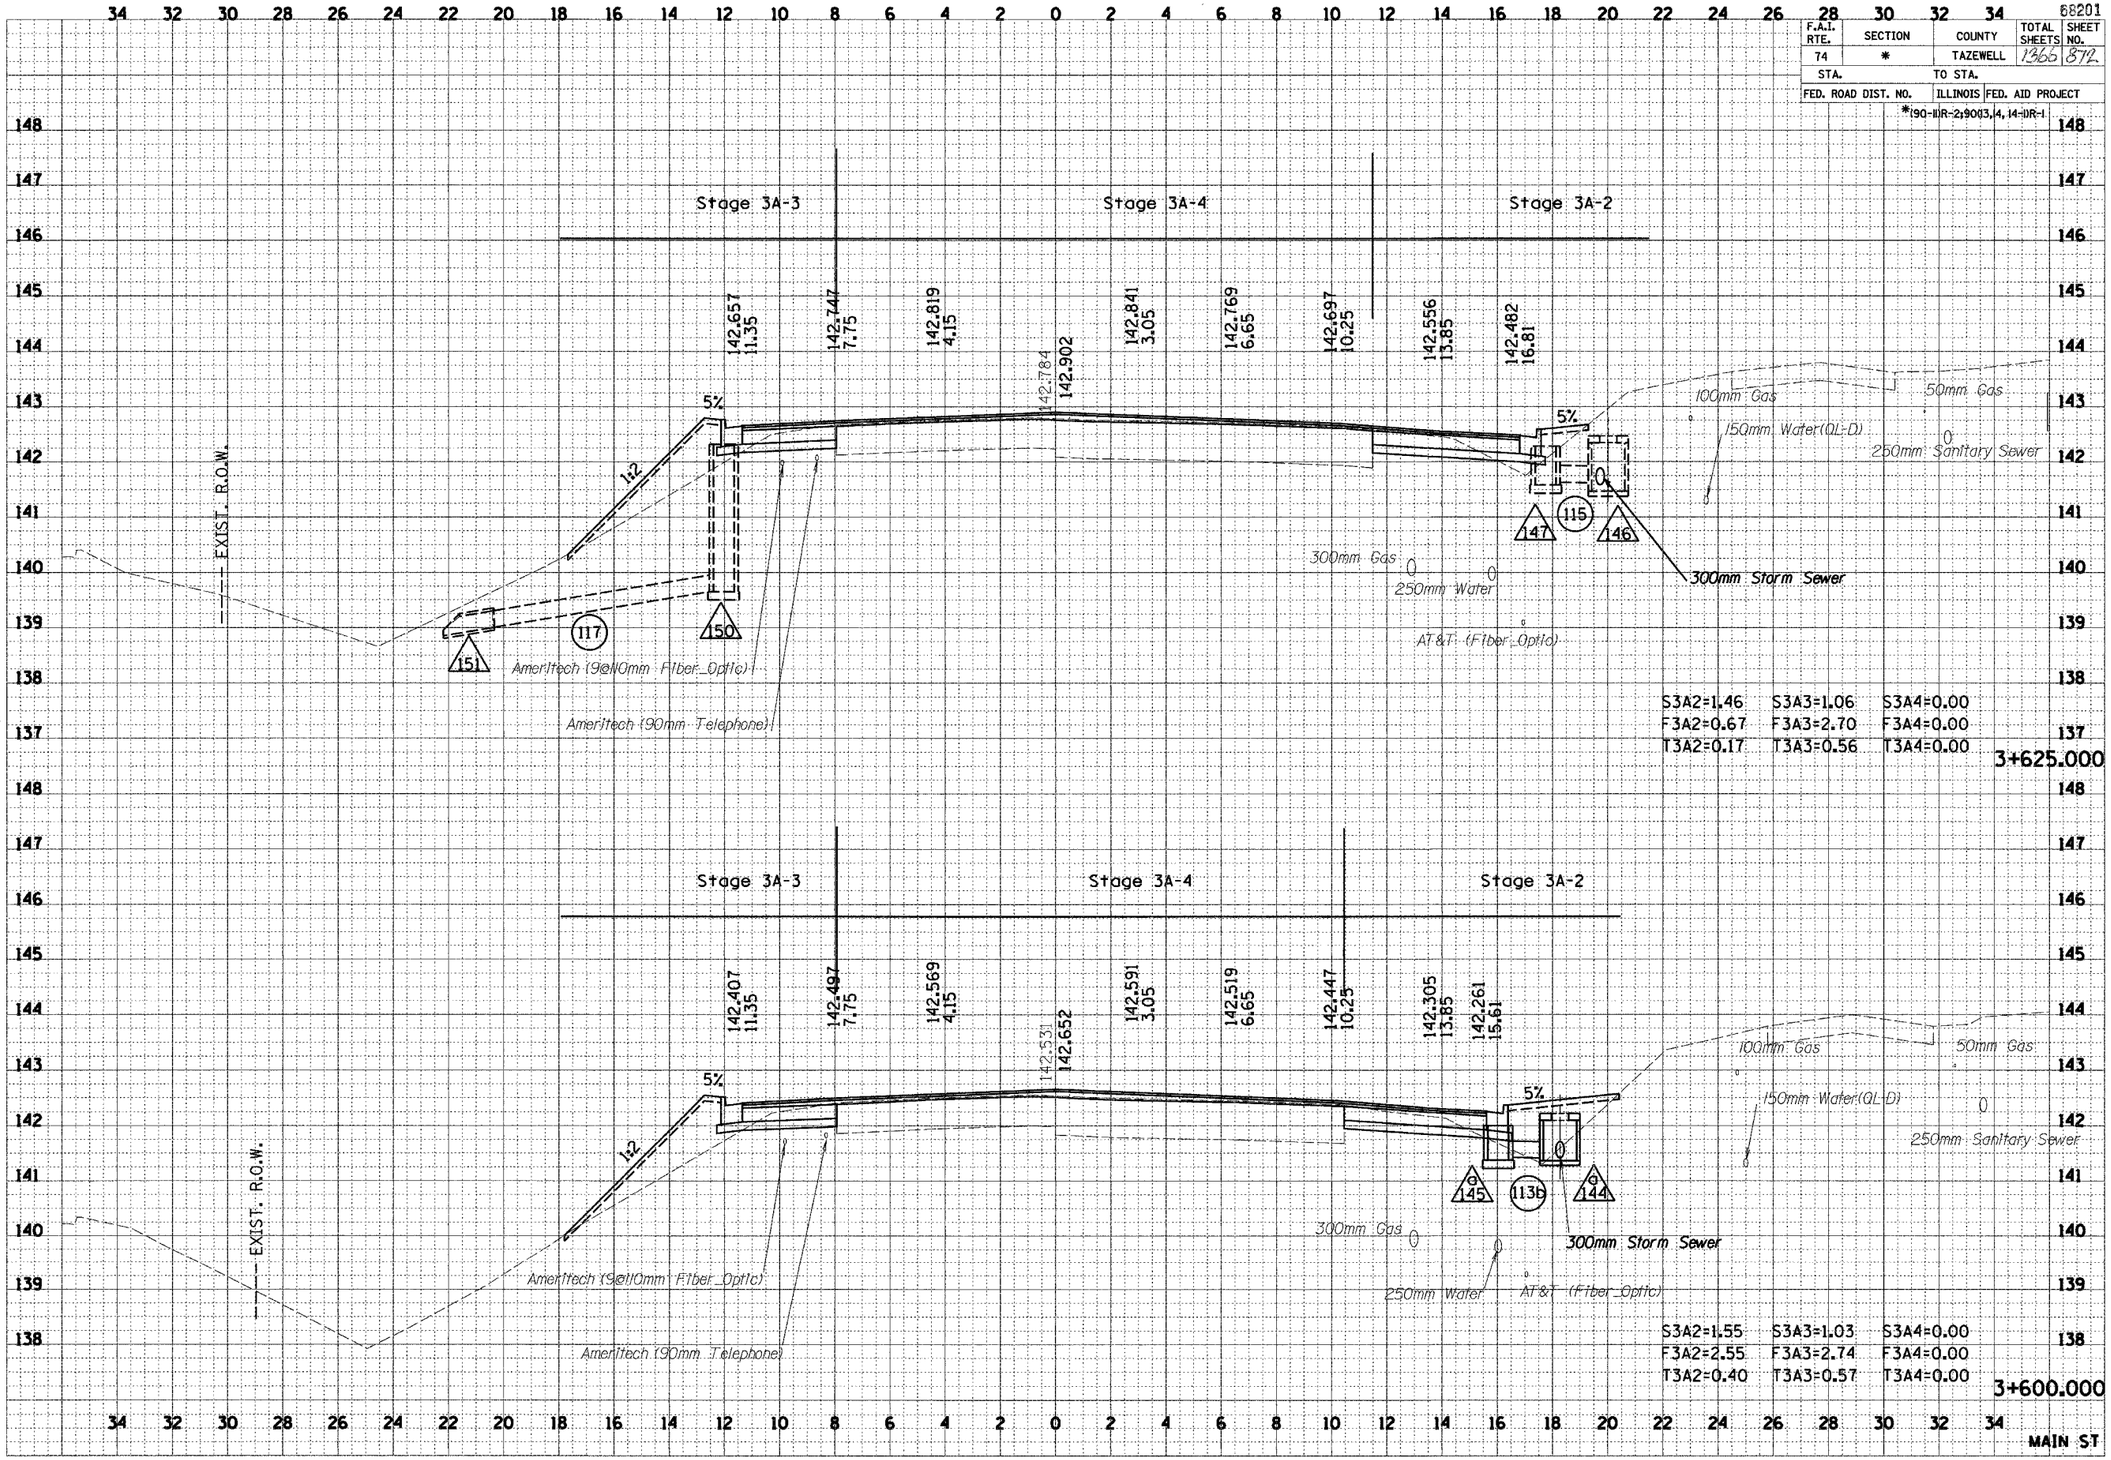

NO.	DATE	BY
FINAL SURVEY NOTE BOOK	SURVEYED	
	PLOTTED	
	TYPE RATE	
	AREAS	
	AREAS CHECKED	

URS
URS CORPORATION
DECATUR, ILLINOIS

\\Dsk82\pw\xsl\101-1500.dgn 12/16/2004 9:36:26 PM